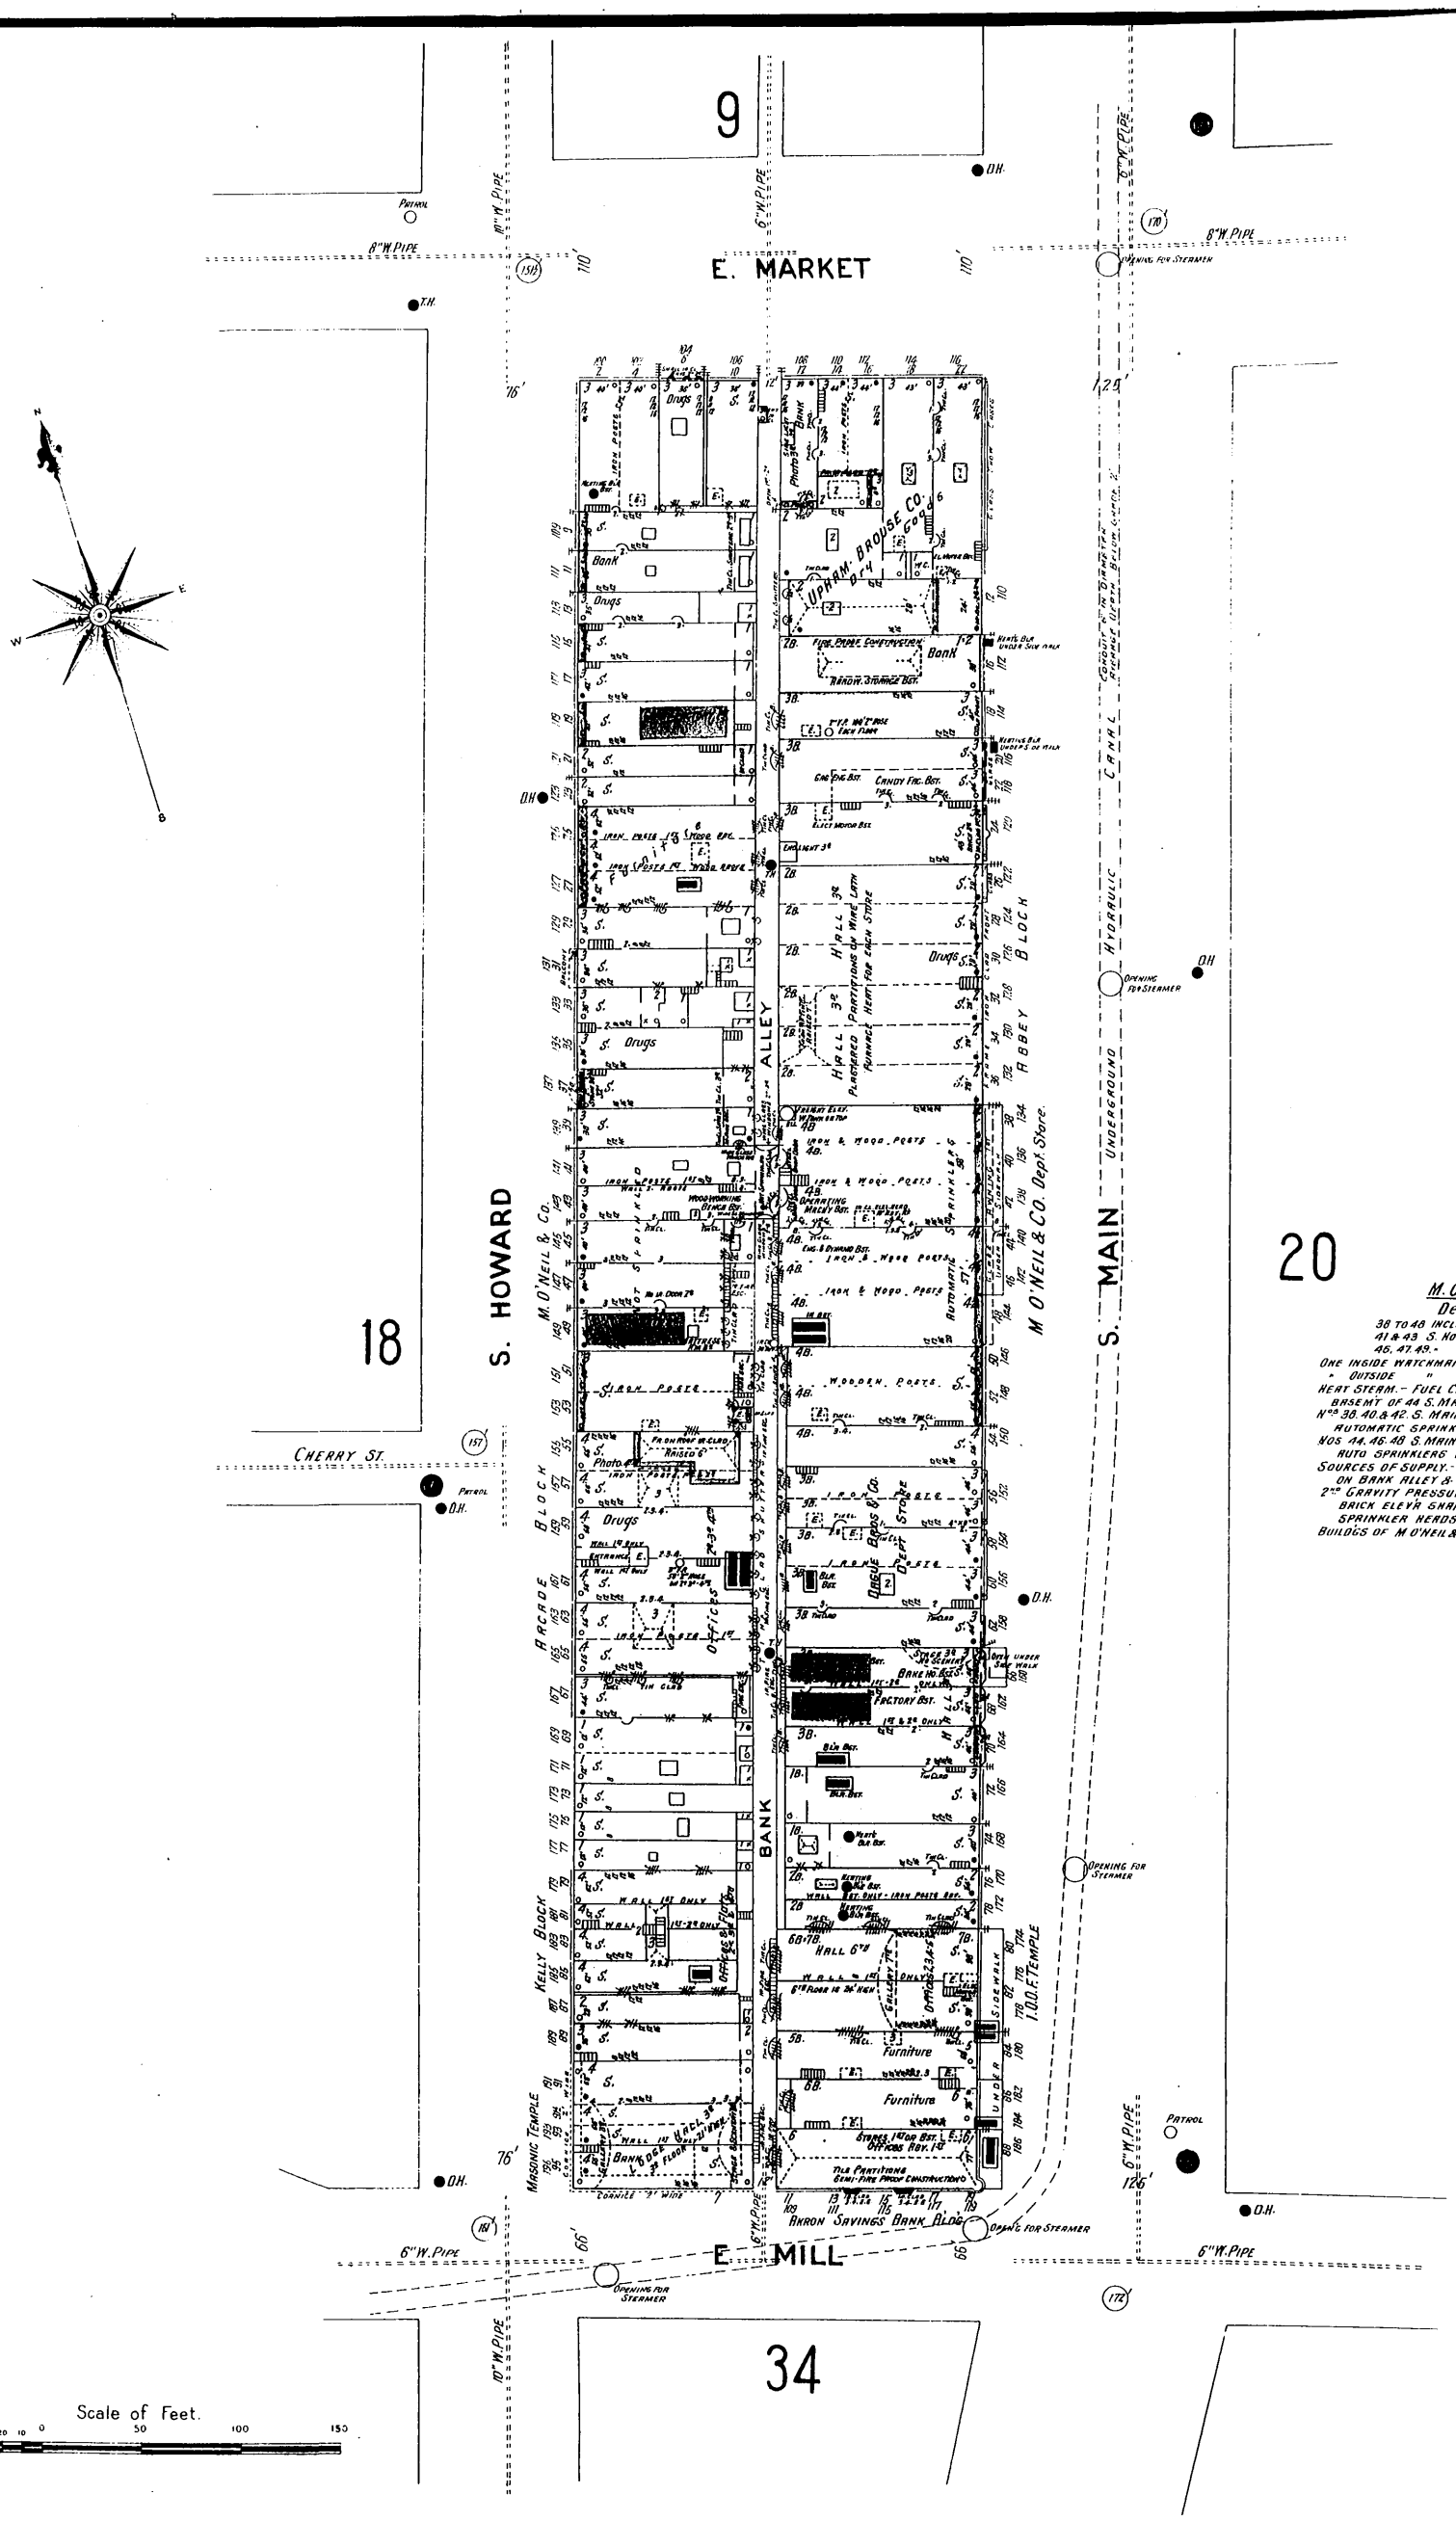

M. O'NEIL & CO.
Dept. Store.

38 TO 48 INCLUS. ON S. MAIN ST.
41 & 43 S. HOWARD ST. ALL FLOORS.
45, 47, 49. " " 2ND & 3RD FLOORS.
ONE INSIDE WATCHMAN REPORTS HOURLY, 23 STATIONS. AM W T D. CLOCK.
" OUTSIDE " " " " 2 " " " " " "
HEAT STEAM. - FUEL COAL. - LIGHTS ELECTRIC - 2 DYNAMOS IN REAR BASEMT OF 44 S. MAIN ST. -
NOS. 38, 40 & 42 S. MAIN ST. EQUIPPED THROUT WITH GENL FIRE ESTGR CO AUTOMATIC SPRINKLERS.
NOS. 44, 46, 48 S. MAIN ST. SIMILARLY EQUIPPED WITH THE NIAGARA AUTO SPRINKLERS. BOTH SYSTEMS ARE WET PIPE.
SOURCES OF SUPPLY. - 1ST BY DIRECT CONNECTION WITH CITY MAINS ON BANK ALLEY & S. MAIN ST. -
2ND GRAVITY PRESSURE FROM 5225 GAL WATER TANK ON TOP OF BRICK ELEV'R SHAFT. 20' ABOVE ROOF, IN REAR OF 38 S. MAIN ST. SPRINKLER HEADS SPACED ON 8' SQUARES. -
BUILDGS OF M. O'NEIL & CO. FACING ON S. HOWARD ST. ARE NOT SPRINKLED.