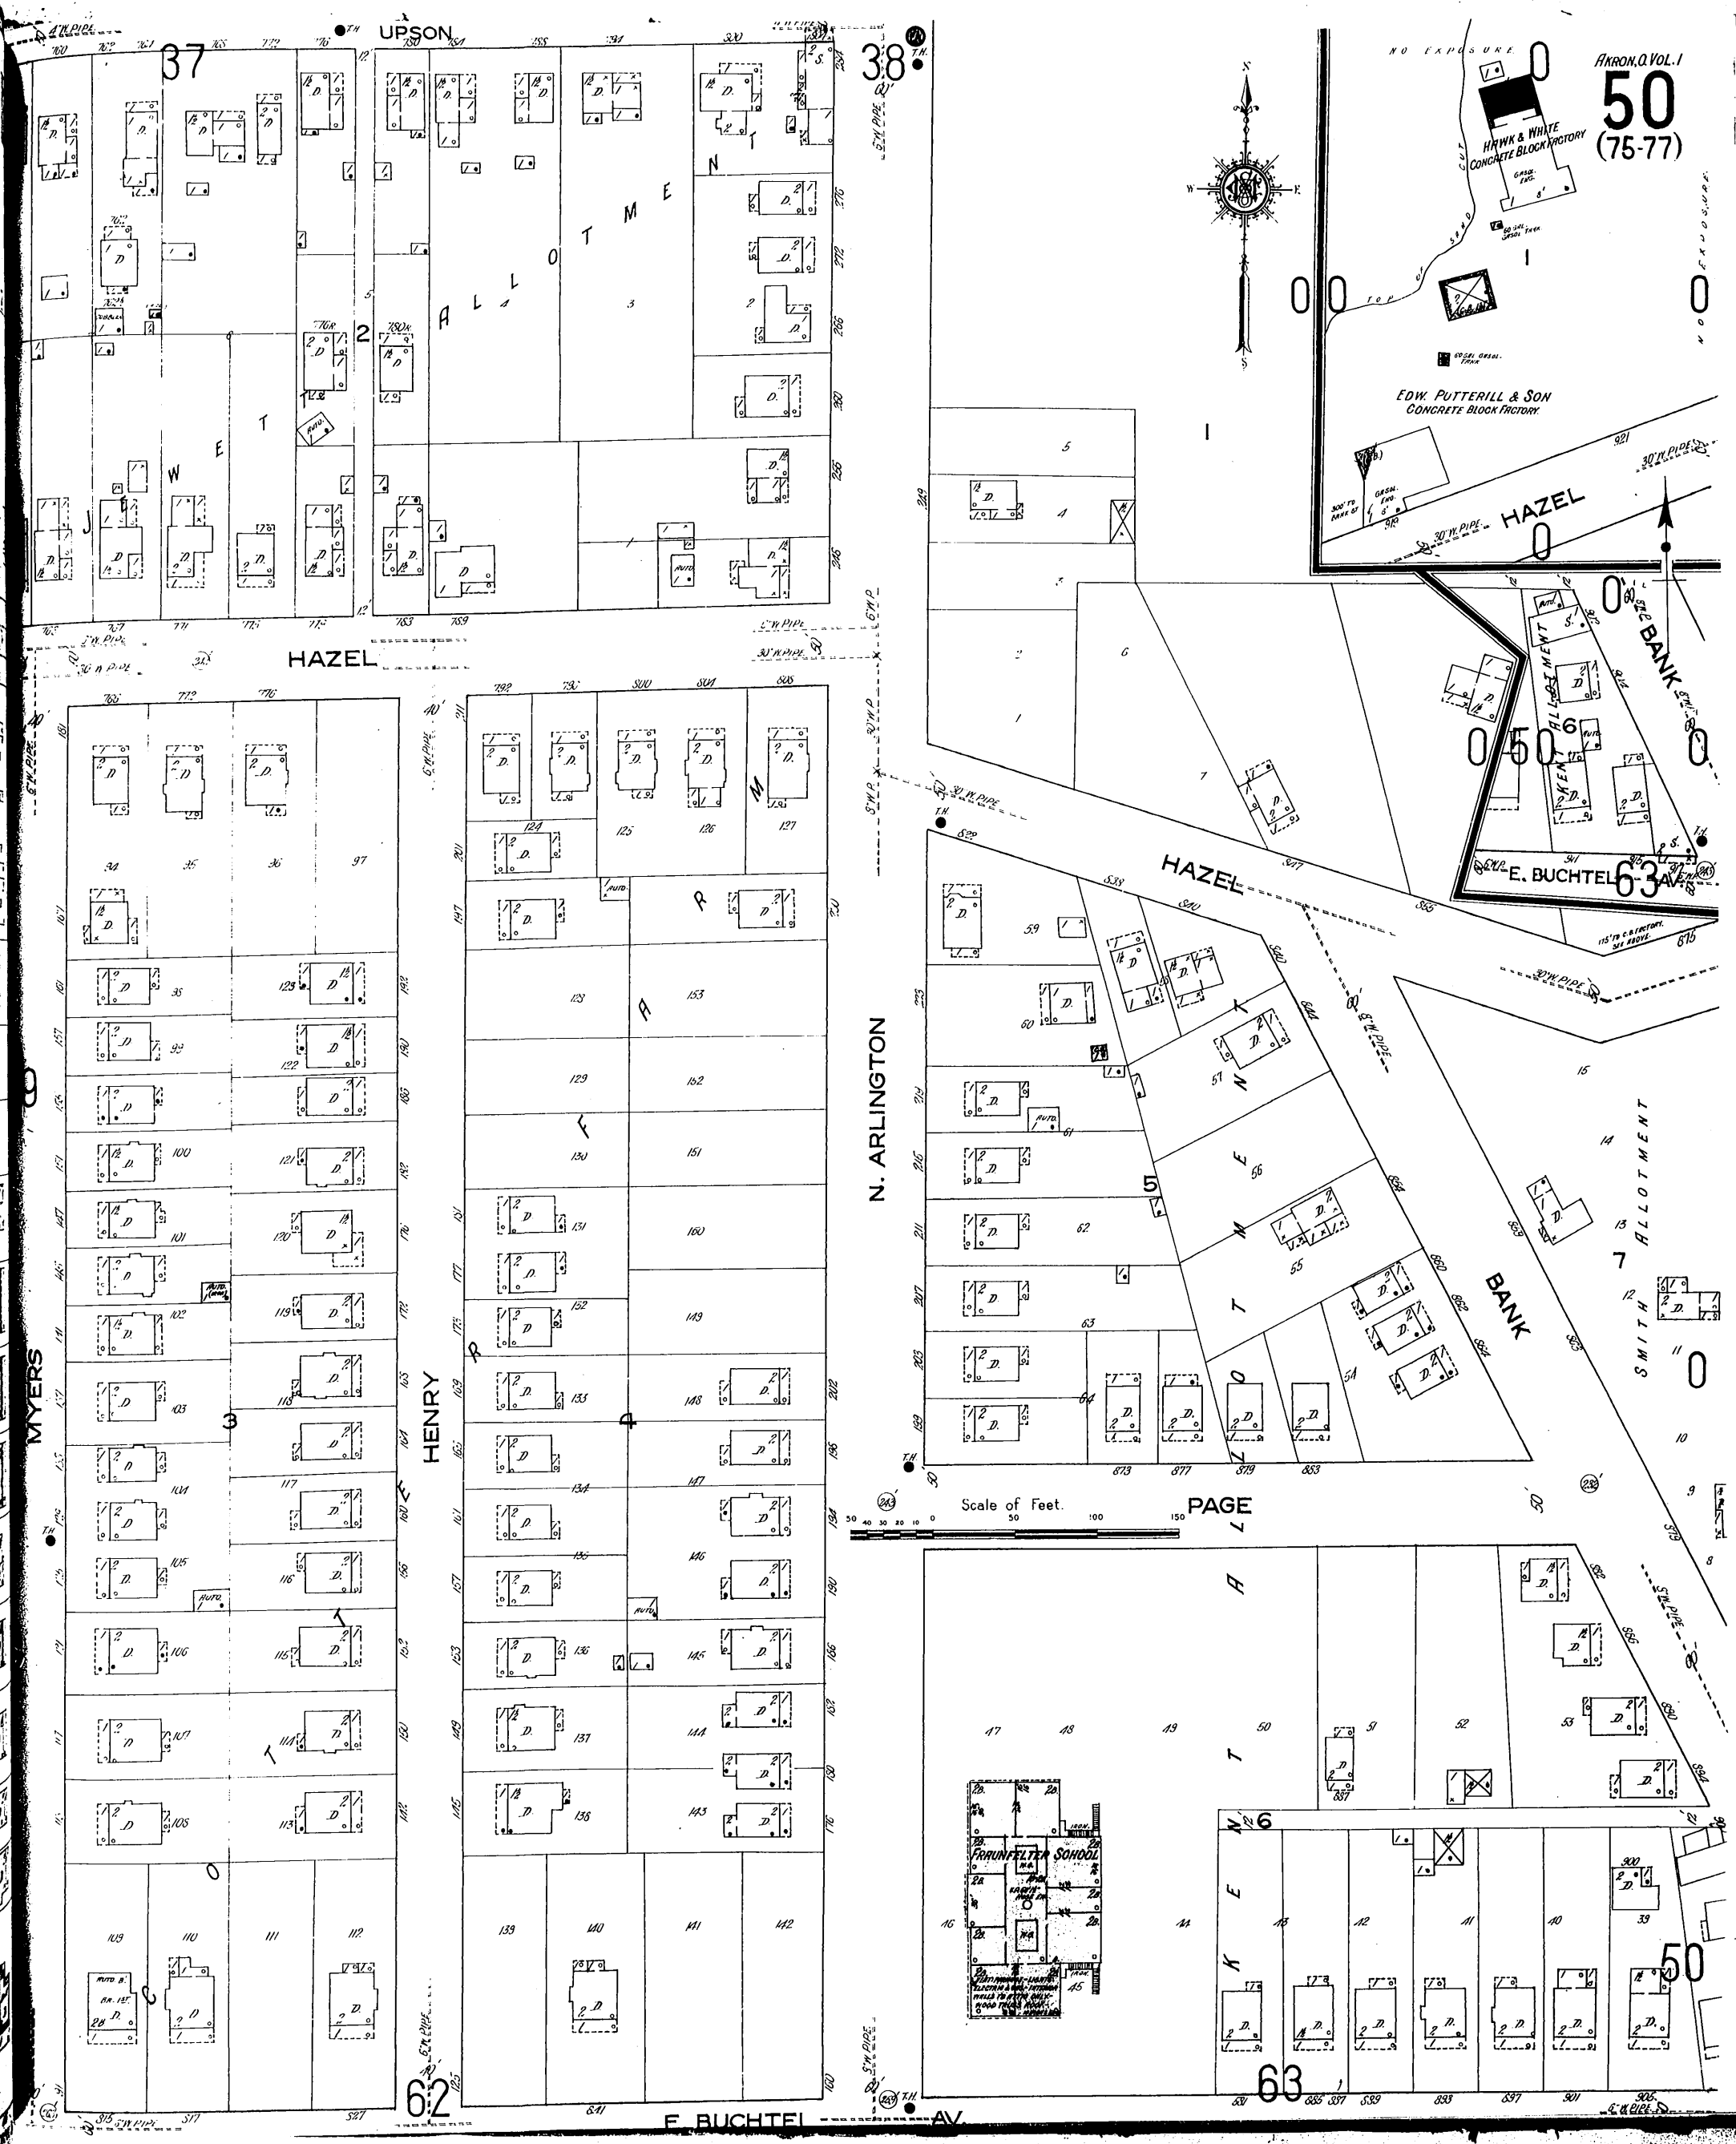
AKRON, O. VOL. 1
50
(75-77)
HAWK & WHITE CONCRETE BLOCK FACTORY
EDW. PUTTERILL & SON CONCRETE BLOCK FACTORY
NO EXPOSURE
UPSON
HAZEL
E. BUCHTEL AV.
N. ARLINGTON
HENRY
MYERS
PAGE
BANK
SMITH ALLOTMENT
JEWETT ALLOTMENT
KENT ALLOTMENT
FRUNFELTER SCHOOL
Scale of Feet.