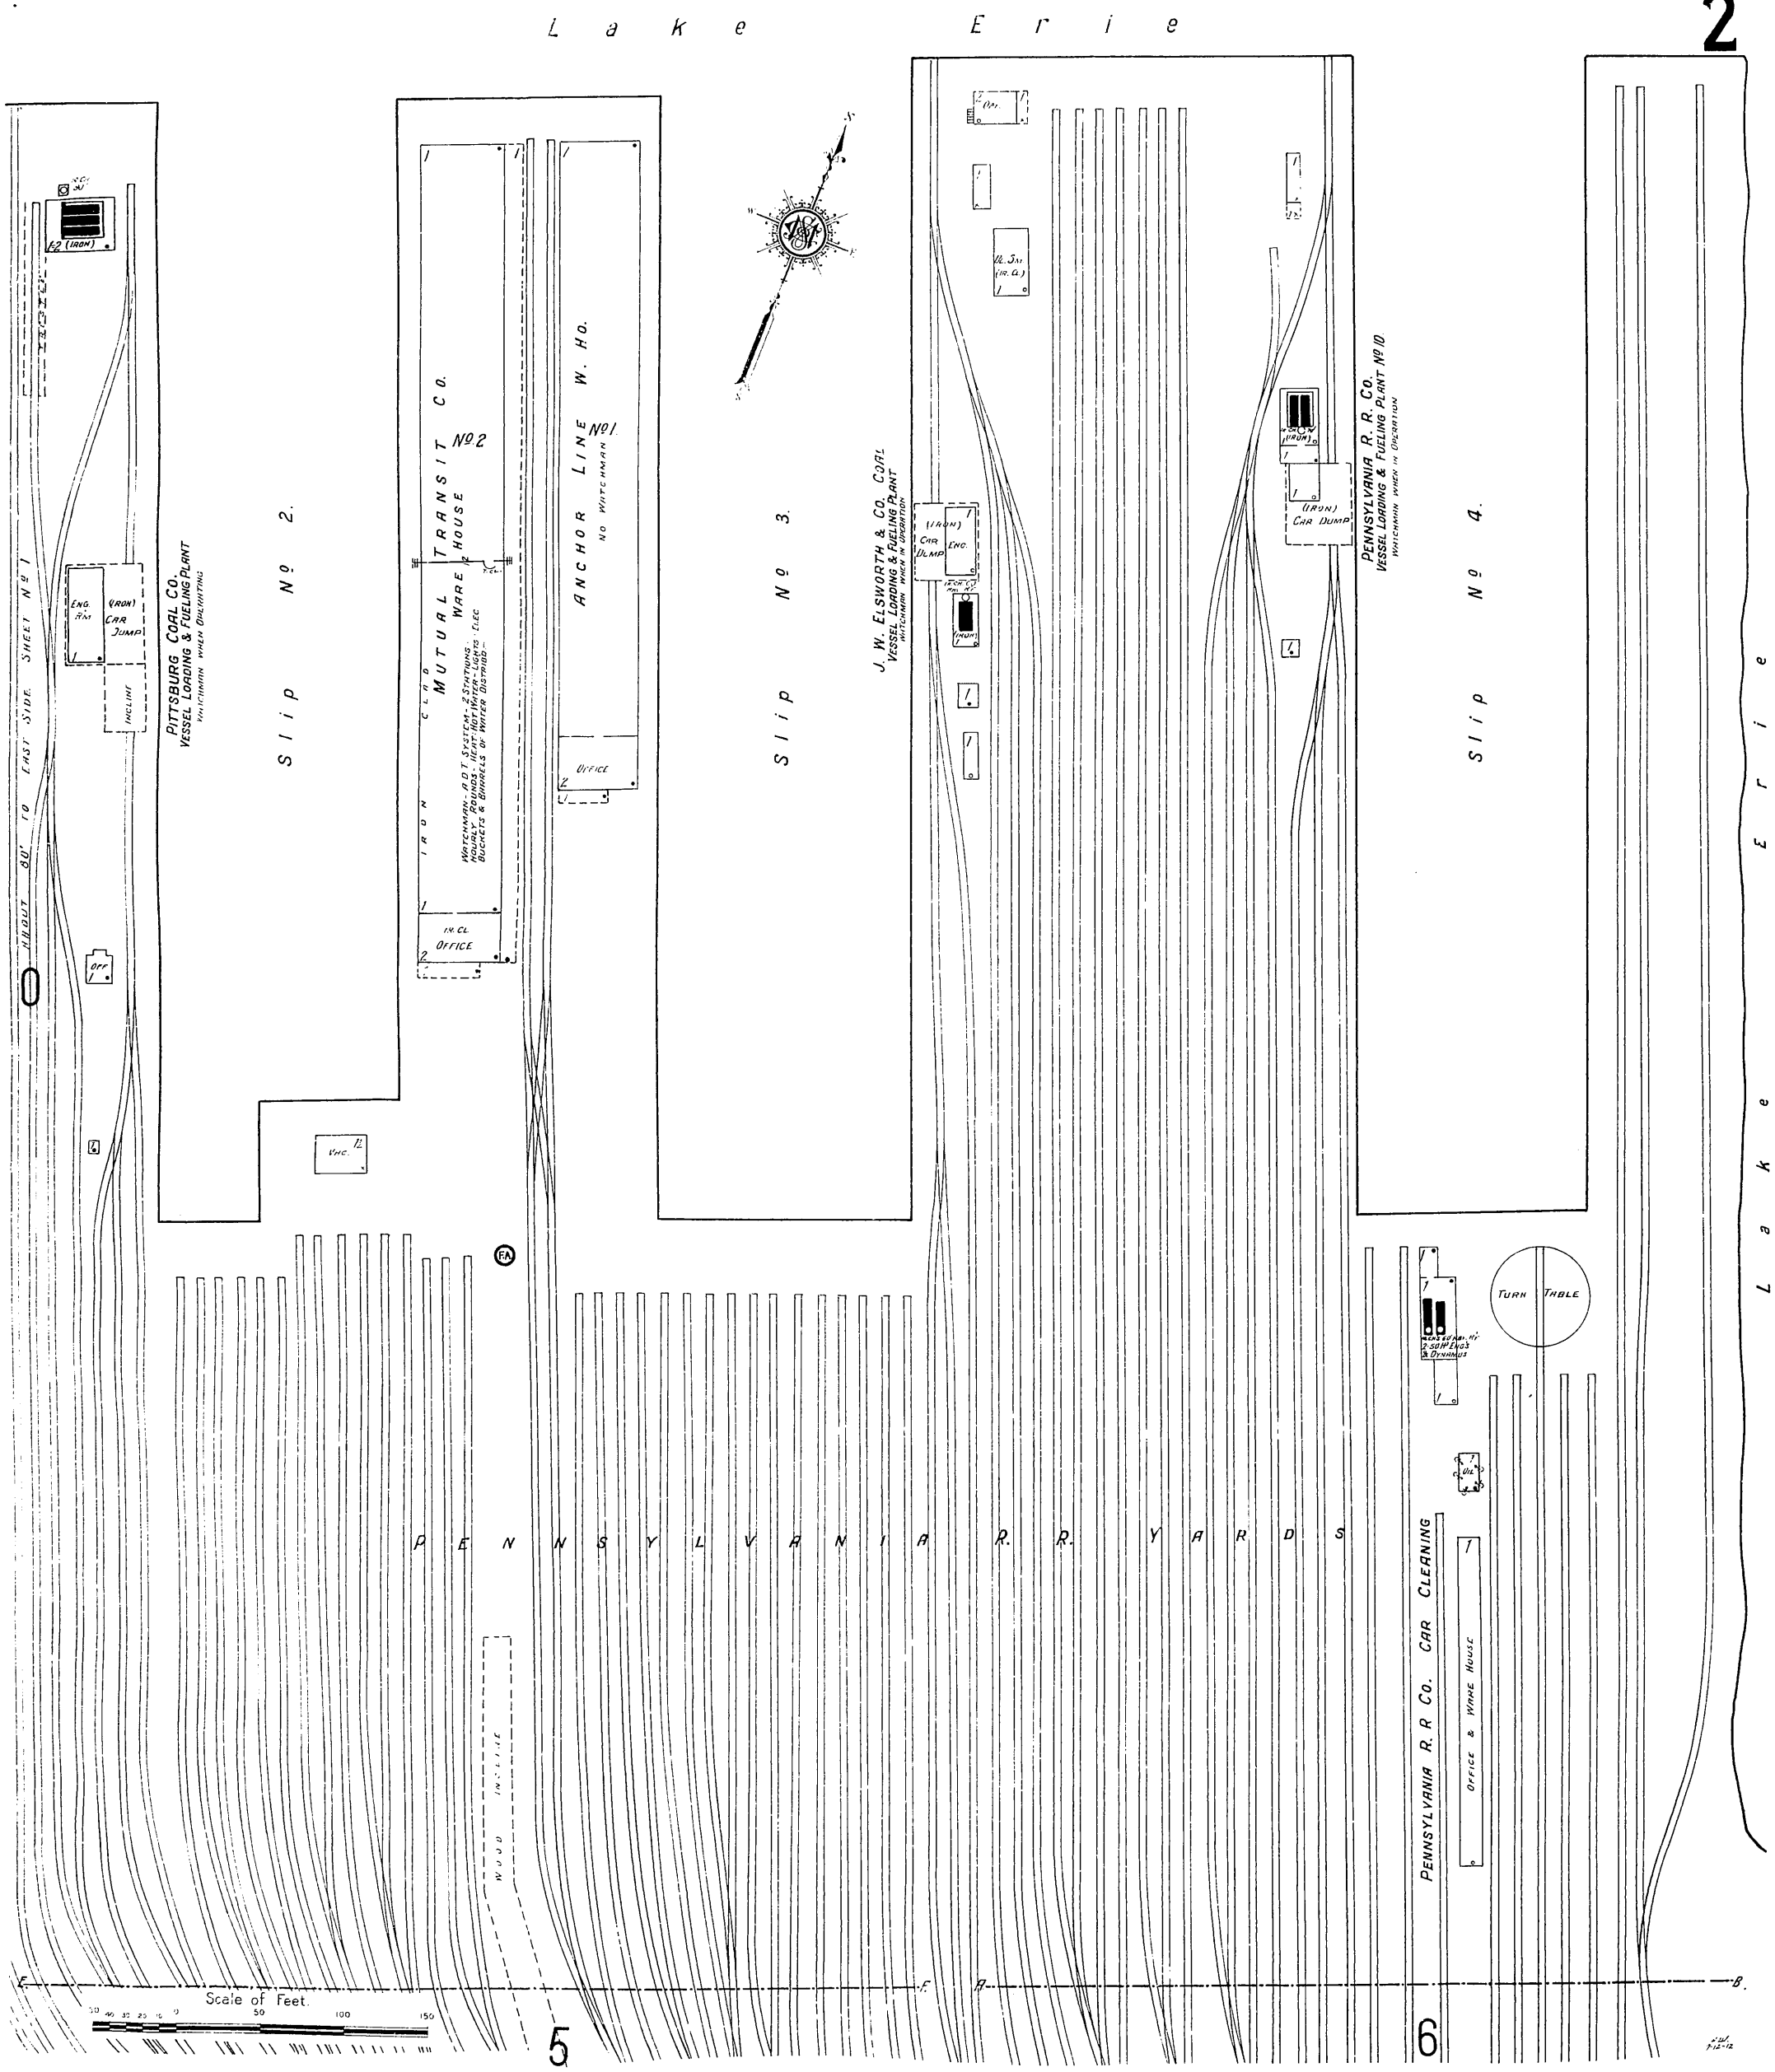
Lake Erie
Slip No. 2.
Slip No. 3.
Slip No. 4.
PITTSBURG COAL CO.
VESSEL LOADING & FUELING PLANT
WATCHMAN WHEN OPERATING
MUTUAL TRANSIT CO.
WARE HOUSE
No. 2
IRON CLAD
WATCHMAN - A.D.T. SYSTEM - 2 STATIONS
HOURLY ROUNDS - HEAT: HOT WATER - LIGHTS - ELEC
BUCKETS & BARRELS OF WATER DISTRIBD.
IR. CL. OFFICE
ANCHOR LINE W. HO.
NO WATCHMAN
No. 1
OFFICE
J. W. ELSWORTH & CO. COAL
VESSEL LOADING & FUELING PLANT
WATCHMAN WHEN IN OPERATION
PENNSYLVANIA R. R. CO.
VESSEL LOADING & FUELING PLANT No. 10
WATCHMAN WHEN IN OPERATION
(IRON) CAR DUMP
ENG. AM.
INCLINE
OFF.
VHC.
PENNSYLVANIA R. R. YARDS
PENNSYLVANIA R. R. CO. CAR CLEANING
OFFICE & WARE HOUSE
TURN TABLE
WOOD INCLINE
Scale of Feet.
50 40 30 20 10 0 50 100 150
5
6