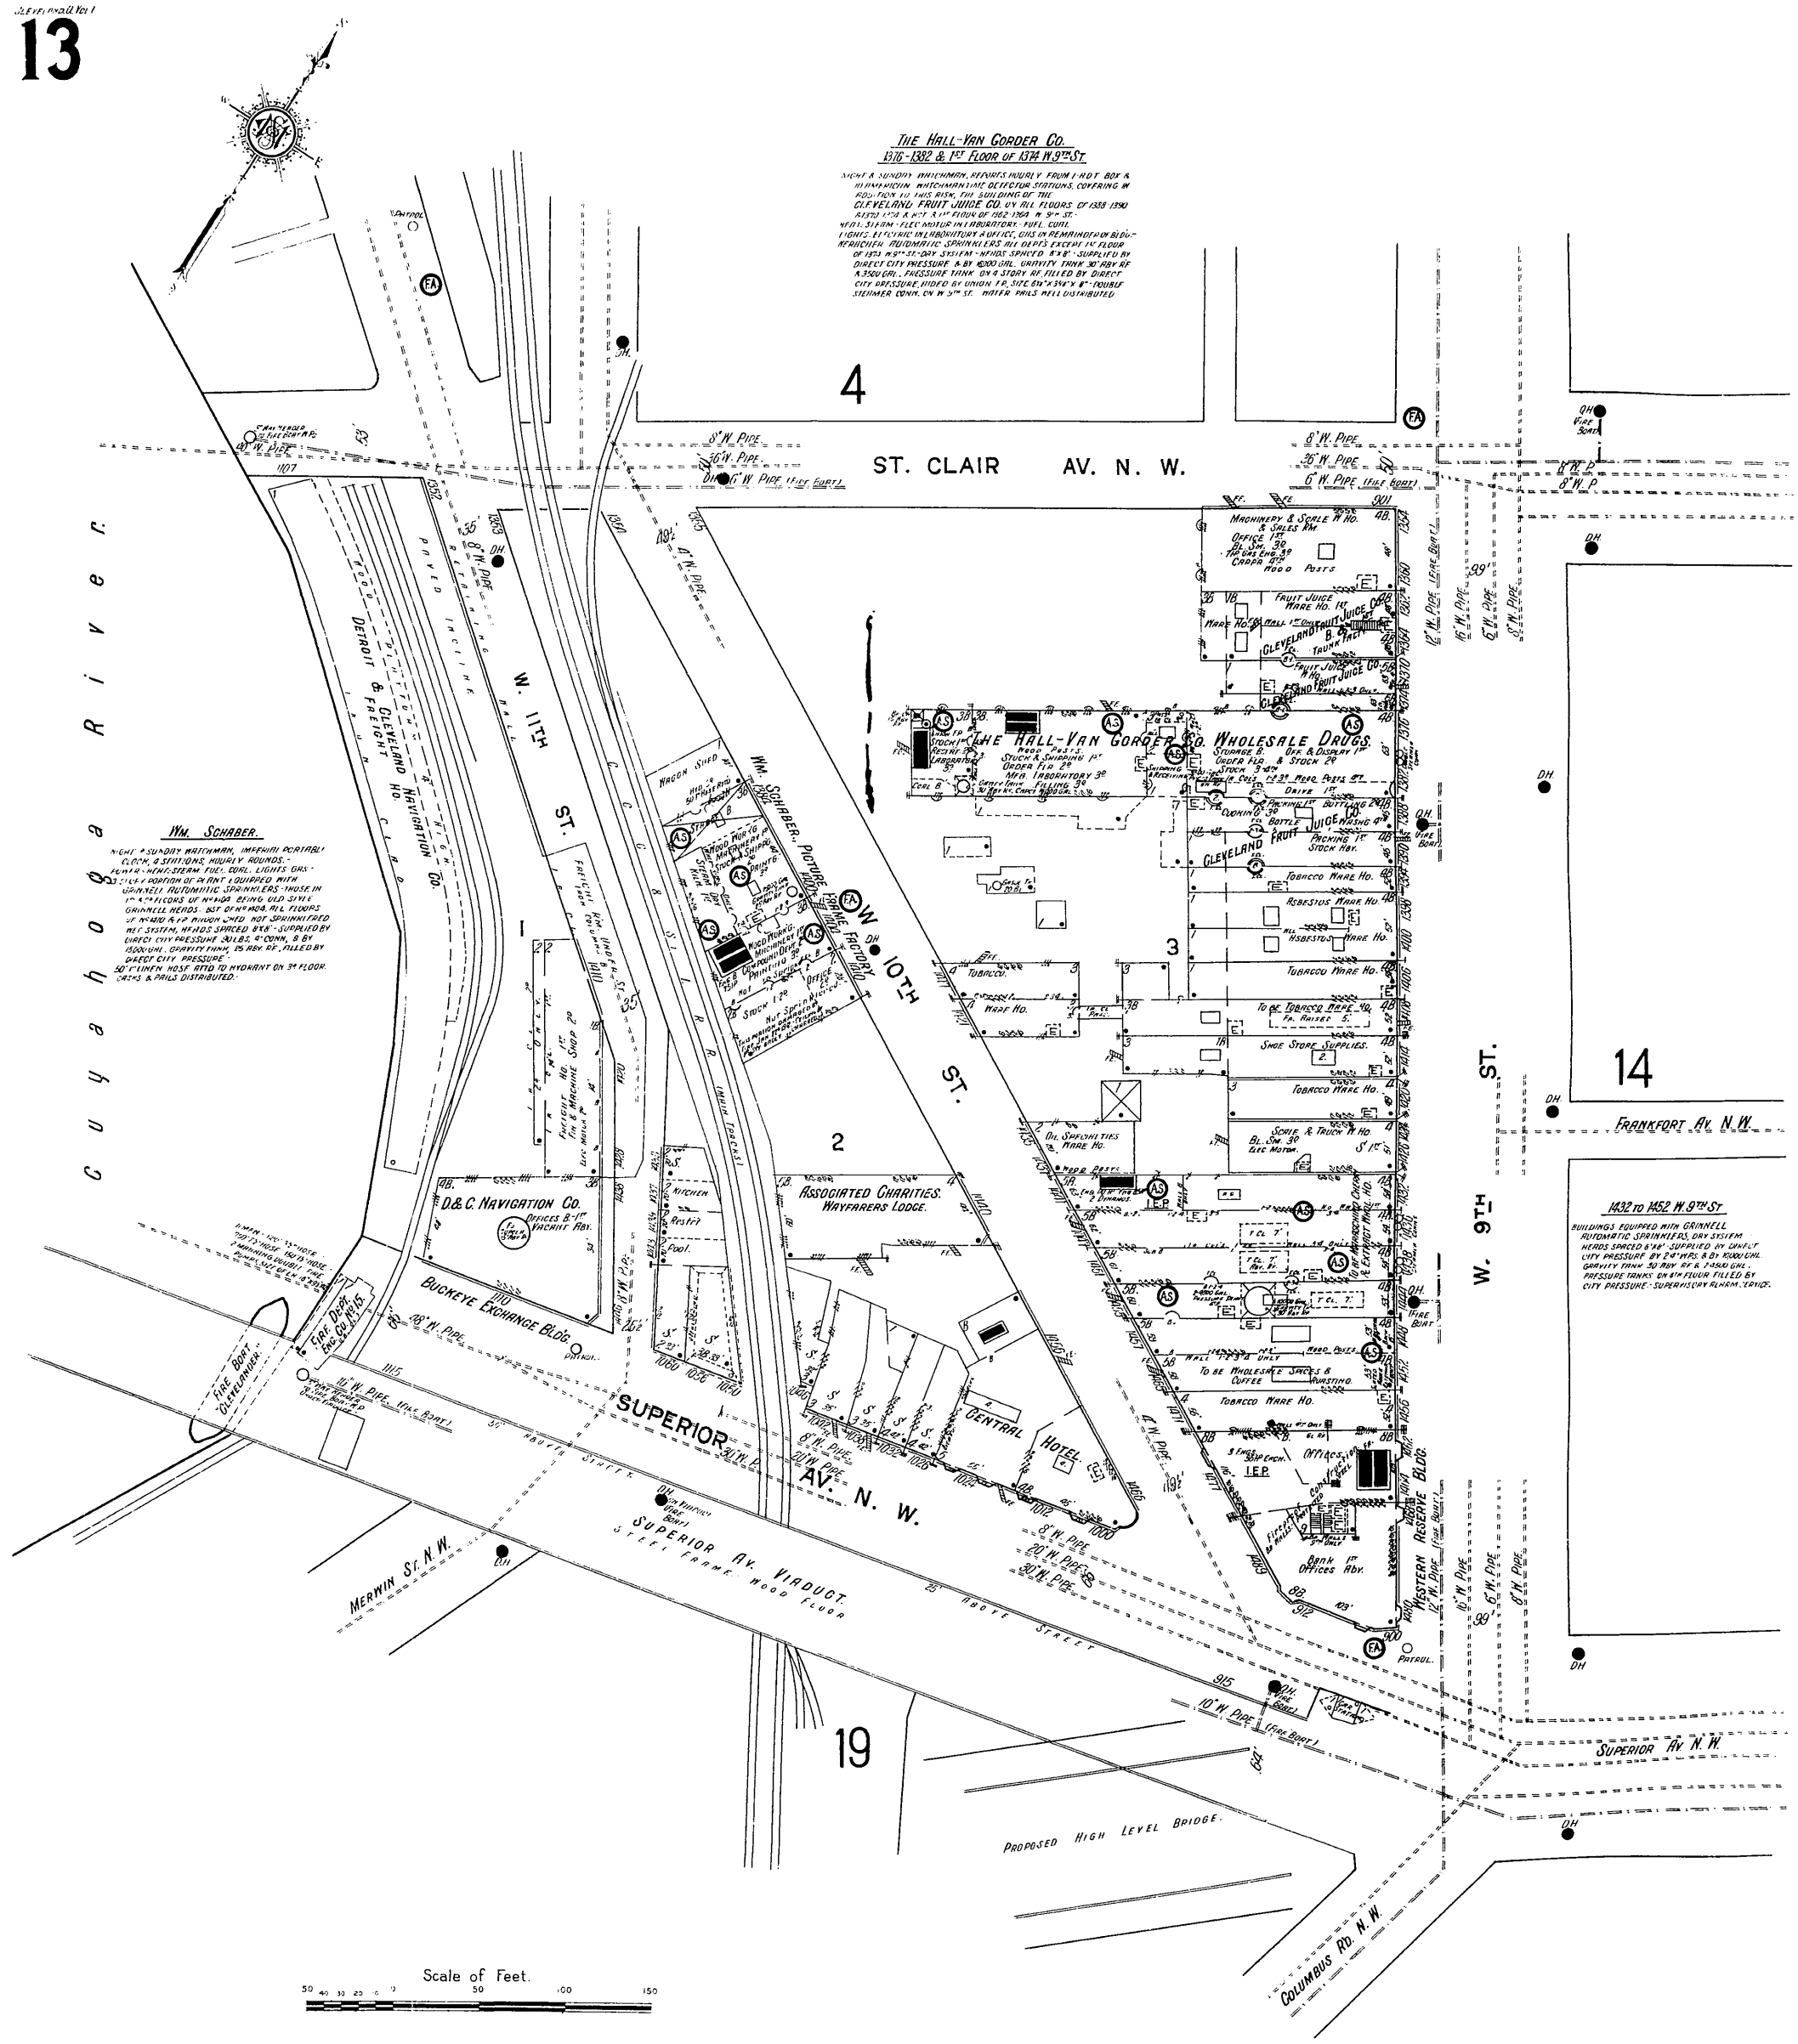
THE HALL-VAN GORDER CO.
1316-1382 & 1ST FLOOR OF 1374 W. 9TH ST.
NIGHT & SUNDAY WATCHMAN, REPORTS HOURLY FROM 1-HOT BOX & 10 IMPROVED WATCHMAN TIME DETECTOR STATIONS, COVERING IN ADDITION TO THIS RISK, THE BUILDING OF THE CLEVELAND FRUIT JUICE CO. ON ALL FLOORS OF 1388-1390 & 1370 1ST & HOT & 1ST FLOOR OF 1362-1364 W. 9TH ST.-
HEAT: STEAM - ELEC. MOTOR IN LABORATORY. - FUEL: COAL.
LIGHTS: ELECTRIC IN LABORATORY & OFFICES, GAS IN REMAINDER OF BLDG.-
SERVICES: AUTOMATIC SPRINKLERS ALL DEPT'S EXCEPT 1ST FLOOR OF 1374 W. 9TH ST.-DRY SYSTEM - HEADS SPACED 8'X8'. - SUPPLIED BY DIRECT CITY PRESSURE & BY 10000 GAL. GRAVITY TANK 30' ABV. RF & 3500 GAL. PRESSURE TANK ON 4 STORY RF. FILLED BY DIRECT CITY PRESSURE, AIDED BY UNION F.P. SIZE 6½"X3½"X 8" - DOUBLE SIAMESE CONN. ON W. 9TH ST. WATER PAILS WELL DISTRIBUTED
WM. SCHABER.
NIGHT & SUNDAY WATCHMAN, IMPERIAL PORTABLE CLOCK, 4 STATIONS, HOURLY ROUNDS.-
HEAT: HEAT-STEAM. FUEL: COAL. LIGHTS: GAS.-
SERVICES: ONLY PORTION OF PLANT EQUIPPED WITH GRINNELL AUTOMATIC SPRINKLERS. THOSE IN 1ST & 2ND FLOORS OF MAIN BLDG. OLD STYLE GRINNELL HEADS. - EST OF NO. 1404. ALL FLOORS OF NO. 1410 & F.P. WAGON SHED NOT SPRINKLERED WET SYSTEM, HEADS SPACED 8'X8'. - SUPPLIED BY DIRECT CITY PRESSURE 30 LBS. 8" CONN. & BY 150 GAL. GRAVITY TANK, 25 ABV. RF. FILLED BY DIRECT CITY PRESSURE.
50' 1" LINEN HOSE ATTD TO HYDRANT ON 3RD FLOOR. CASKS & PAILS DISTRIBUTED.
1432 TO 1452 W. 9TH ST.
BUILDINGS EQUIPPED WITH GRINNELL AUTOMATIC SPRINKLERS, DRY SYSTEM HEADS SPACED 8'X8'. SUPPLIED BY UNION CITY PRESSURE 8" & 4" WES. & BY 10000 GAL. GRAVITY TANK 30' ABV. RF & 7,950 GAL. PRESSURE TANKS ON 4TH FLOOR FILLED BY CITY PRESSURE. - SUPERVISORY ALARM SERVICE.
ST. CLAIR AV. N. W.
W. 11TH ST.
W. 10TH ST.
W. 9TH ST.
SUPERIOR AV. N. W.
FRANKFORT AV. N. W.
SUPERIOR AV. N. W.
MERWIN ST. N. W.
COLUMBUS RD. N. W.
CUYAHOGA RIVER
DETROIT & CLEVELAND NAVIGATION CO.
D. & C. NAVIGATION CO.
BUCKEYE EXCHANGE BLDG.
ASSOCIATED CHARITIES. WAYFARERS LODGE.
CENTRAL HOTEL
WESTERN RESERVE BLDG.
THE HALL-VAN GORDER CO. WHOLESALE DRUGS.
CLEVELAND FRUIT JUICE CO.
WM. SCHABER. PICTURE FRAME FACTORY
SUPERIOR AV. VIADUCT. STEEL FRAME. WOOD FLOOR
PROPOSED HIGH LEVEL BRIDGE.
FIRE BOAT "CLEVELANDER"
FIRE DEPT. ENG. CO. NO. 15.
Scale of Feet.
50 40 30 20 10 0 50 100 150