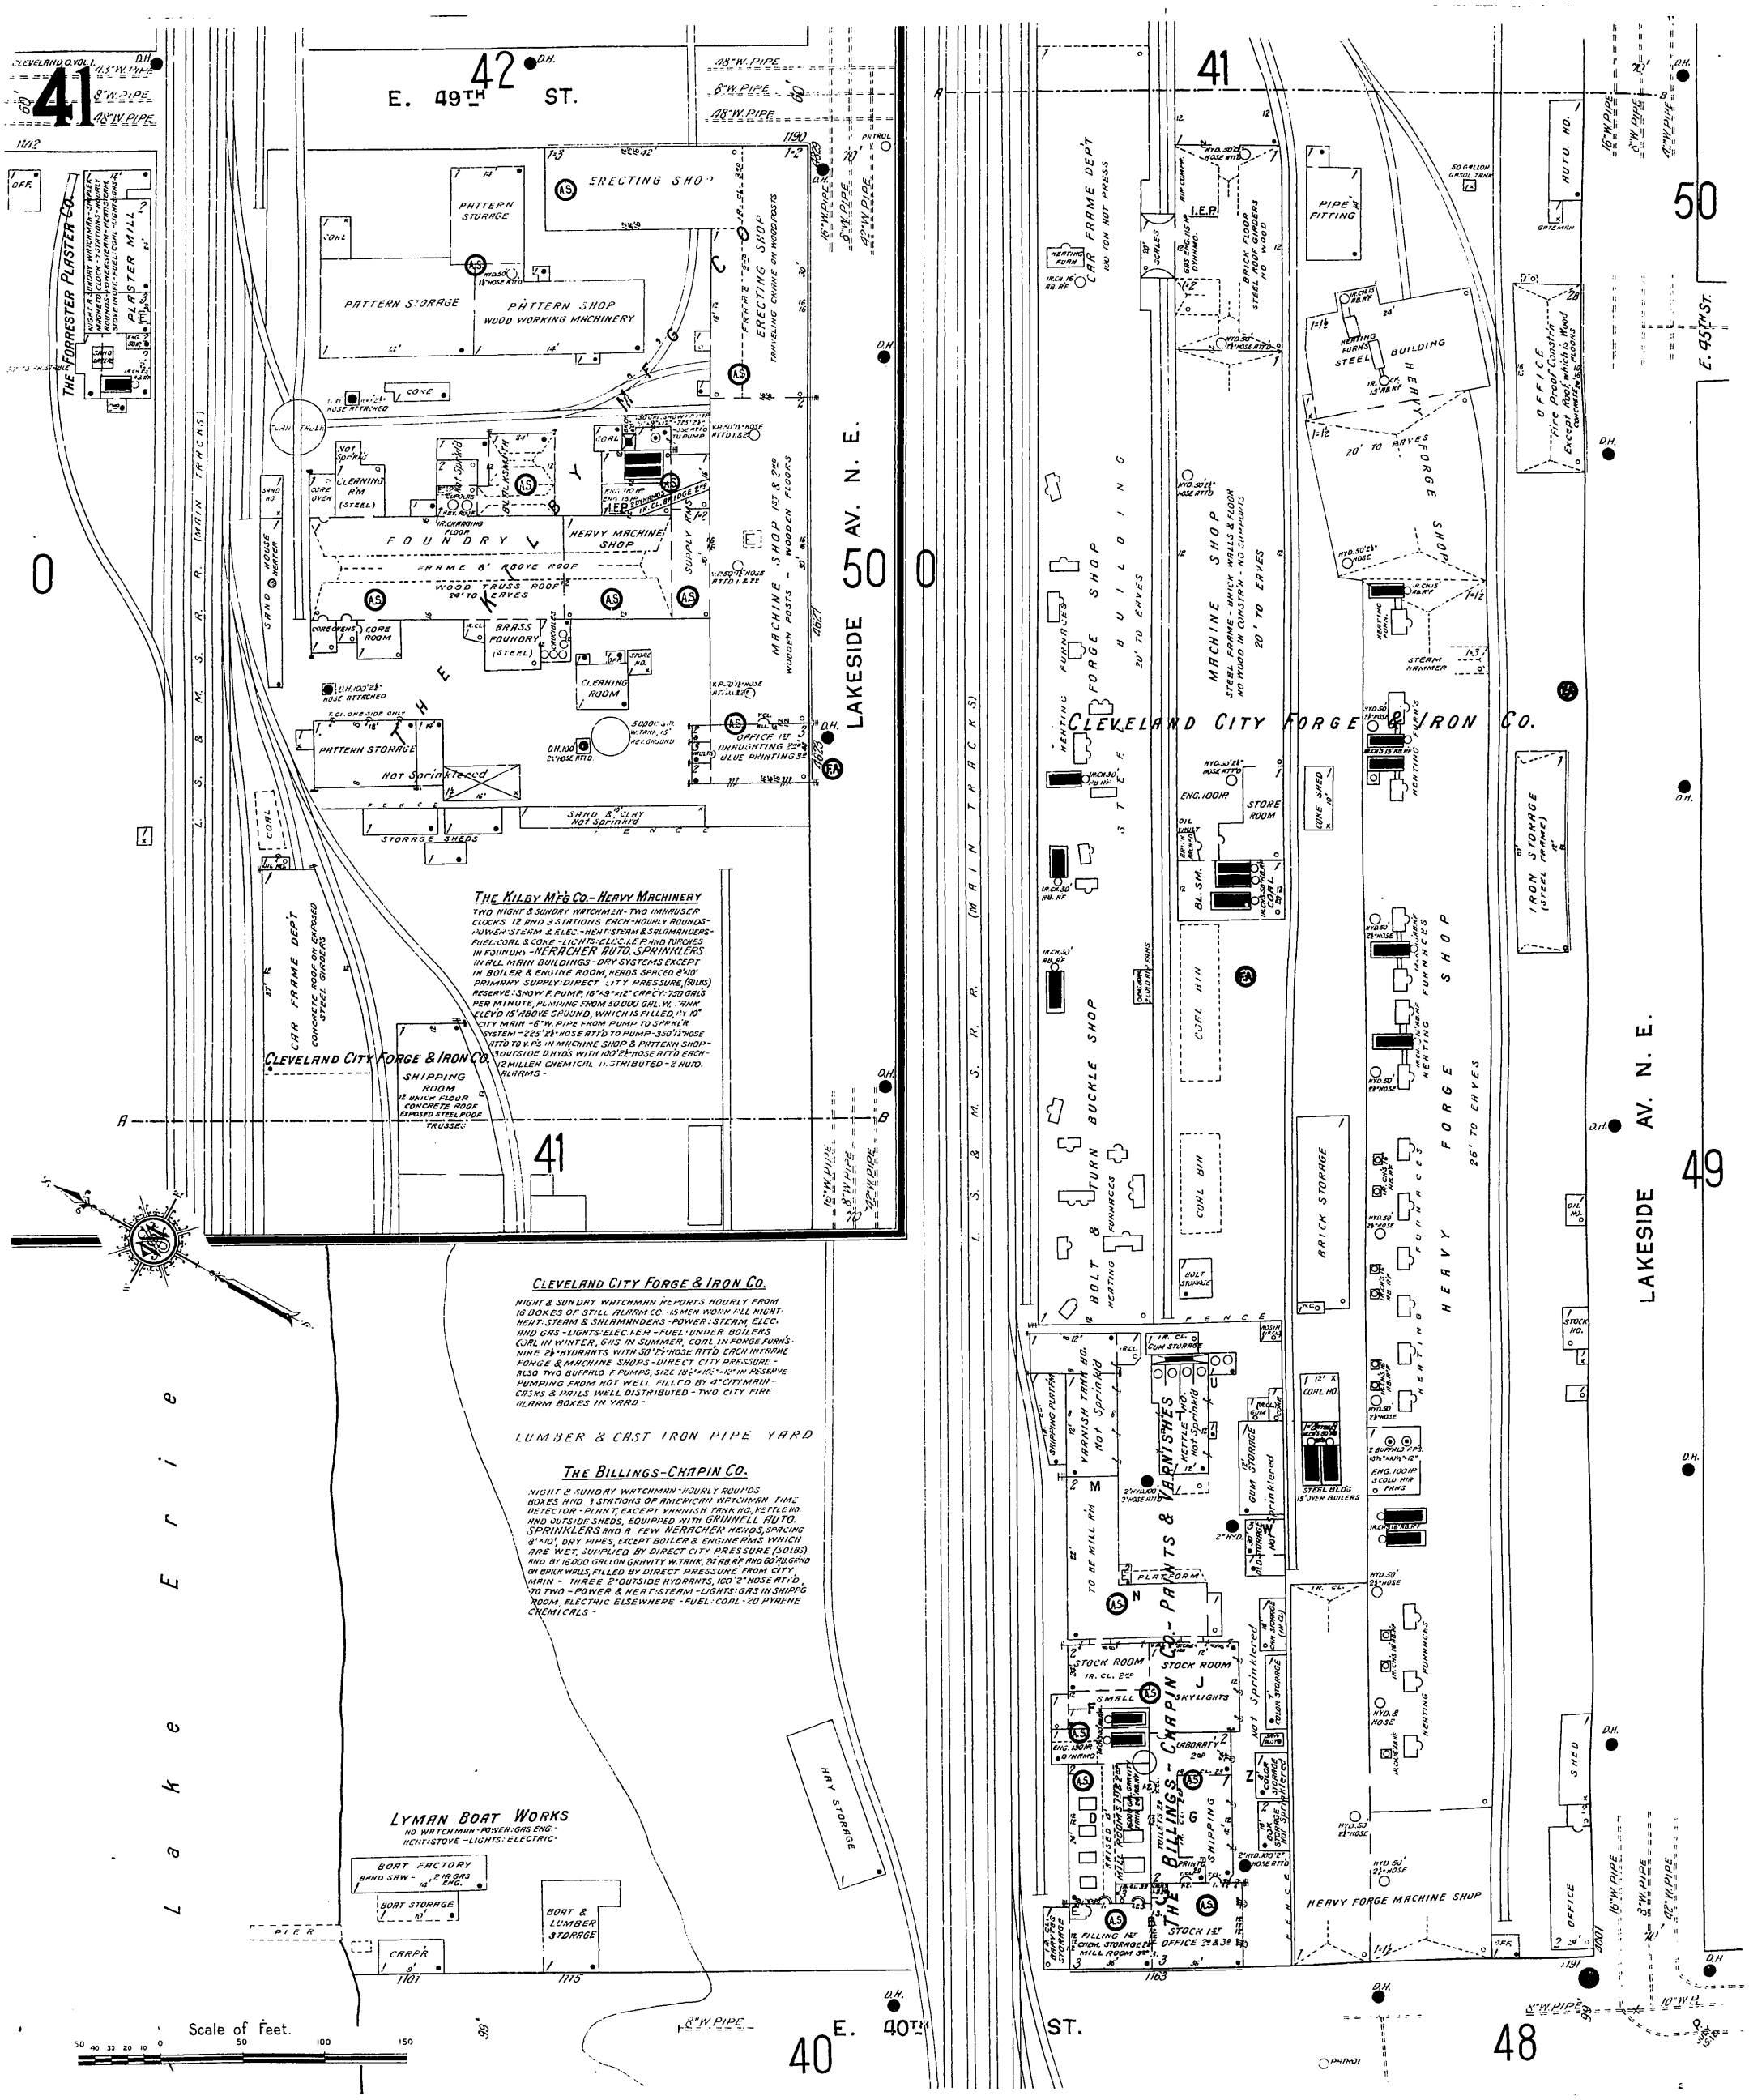
E. 49TH ST.
LAKESIDE AV. N. E.
E. 45TH ST.
E. 40TH ST.
L. S. & M. S. R. R. (MAIN TRACKS)
Lake Erie
THE FORRESTER PLASTER CO.
PLASTER MILL
ERECTING SHOP
PATTERN STORAGE
PATTERN SHOP
WOOD WORKING MACHINERY
FOUNDRY
HEAVY MACHINE SHOP
MACHINE SHOP 1ST & 2ND
WOOD TRUSS ROOF 24' TO EAVES
BRASS FOUNDRY (STEEL)
CORE ROOM
CLEANING ROOM
OFFICE 1ST & 2ND
DRAFTING & BLUE PRINTING
SAND & CLAY
STORAGE SHEDS
SHIPPING ROOM
CAR FRAME DEPT
CONCRETE ROOF ON EXPOSED STEEL GIRDERS
CLEVELAND CITY FORGE & IRON CO.
THE KILBY MFG CO.-HEAVY MACHINERY
TWO NIGHT & SUNDAY WATCHMEN-TWO IMHAUSER CLOCKS 12 AND 3 STATIONS EACH-HOURLY ROUNDS-POWER:STEAM & ELEC.-HEAT:STEAM & SALAMANDERS-FUEL:COAL & COKE-LIGHTS:ELEC.I.E.P AND TORCHES IN FOUNDRY-NERACHER AUTO. SPRINKLERS IN ALL MAIN BUILDINGS-DRY SYSTEMS EXCEPT IN BOILER & ENGINE ROOM, HEADS SPACED 8'x10' PRIMARY SUPPLY: DIRECT CITY PRESSURE, (50 LBS) RESERVE: SNOW F. PUMP, 16"x9"x12" CAPCY: 750 GALS PER MINUTE, PUMPING FROM 50,000 GAL. W. TANK ELEV'D 15' ABOVE GROUND, WHICH IS FILLED, BY 10" CITY MAIN-6" W. PIPE FROM PUMP TO SPRKR SYSTEM-225' 2½" HOSE ATT'D TO PUMP-350' 1½" HOSE ATT'D TO V.P.S IN MACHINE SHOP & PATTERN SHOP-3 OUTSIDE HYDS WITH 100' 2½" HOSE ATT'D EACH-2 MULLER CHEMICAL DISTRIBUTED-2 AUTO. ALARMS-
CLEVELAND CITY FORGE & IRON CO.
NIGHT & SUNDAY WATCHMAN REPORTS HOURLY FROM 16 BOXES OF STILL ALARM CO.-15 MEN WORK FILL NIGHT-HEAT:STEAM & SALAMANDERS-POWER:STEAM, ELEC. AND GAS-LIGHTS:ELEC.I.E.P-FUEL:UNDER BOILERS COAL IN WINTER, GAS IN SUMMER, COAL IN FORGE FURNS-NINE 2½" HYDRANTS WITH 50' 2½" HOSE ATT'D EACH IN FRAME FORGE & MACHINE SHOPS-DIRECT CITY PRESSURE-ALSO TWO BUFFALO F PUMPS, SIZE 10½"x10"x12" IN RESERVE PUMPING FROM HOT WELL FILLED BY 4" CITY MAIN-CASKS & PAILS WELL DISTRIBUTED-TWO CITY FIRE ALARM BOXES IN YARD-
LUMBER & CAST IRON PIPE YARD
THE BILLINGS-CHAPIN CO.
NIGHT & SUNDAY WATCHMAN-HOURLY ROUNDS BOXES AND 3 STATIONS OF AMERICAN WATCHMAN TIME DETECTOR-PLANT, EXCEPT VARNISH TANK NO, KETTLE NO. AND OUTSIDE SHEDS, EQUIPPED WITH GRINNELL AUTO. SPRINKLERS AND A FEW NERACHER HEADS, SPACING 8'x10', DRY PIPES, EXCEPT BOILER & ENGINE RMS WHICH ARE WET, SUPPLIED BY DIRECT CITY PRESSURE (50 LBS) AND BY 16,000 GALLON GRAVITY W. TANK, 20 AB RF AND 60 AB GRND ON BRICK WALLS, FILLED BY DIRECT PRESSURE FROM CITY MAIN-THREE 2" OUTSIDE HYDRANTS, 100' 2" HOSE ATT'D, TO TWO-POWER & HEAT:STEAM-LIGHTS:GAS IN SHIPPG ROOM, ELECTRIC ELSEWHERE-FUEL:COAL-20 PYRENE CHEMICALS-
LYMAN BOAT WORKS
NO WATCHMAN-POWER:GAS ENG-HEAT:STOVE-LIGHTS:ELECTRIC
BOAT FACTORY
BOAT STORAGE
BOAT & LUMBER STORAGE
HAY STORAGE
PIER
CARP'R
Scale of Feet.
CAR FRAME DEPT
FORGE SHOP BUILDING
MACHINE SHOP
STEEL FRAME-WHICH WALLS & FLOOR NO WOOD IN CONSTR'N-NO CEIL-PUNTS
BRICK FLOOR STEEL ROOF GIRDERS NO WOOD
PIPE FITTING
STEEL BUILDING
HEAVY FORGE SHOP
OFFICE
Fire Proof Constr'n Except Roof which is Wood
IRON STORAGE (STEEL FRAME)
BUCKLE SHOP
BOLT & TURN
COAL BIN
BRICK STORAGE
HEAVY FORGE MACHINE SHOP
VARNISHES & PAINTS
STOCK ROOM
LABORATORY
SHIPPING
OFFICE
SHED
STOCK 1ST OFFICE 2ND & 3RD
FILLING 1ST CHEM. STORAGE 2ND MILL ROOM 3RD