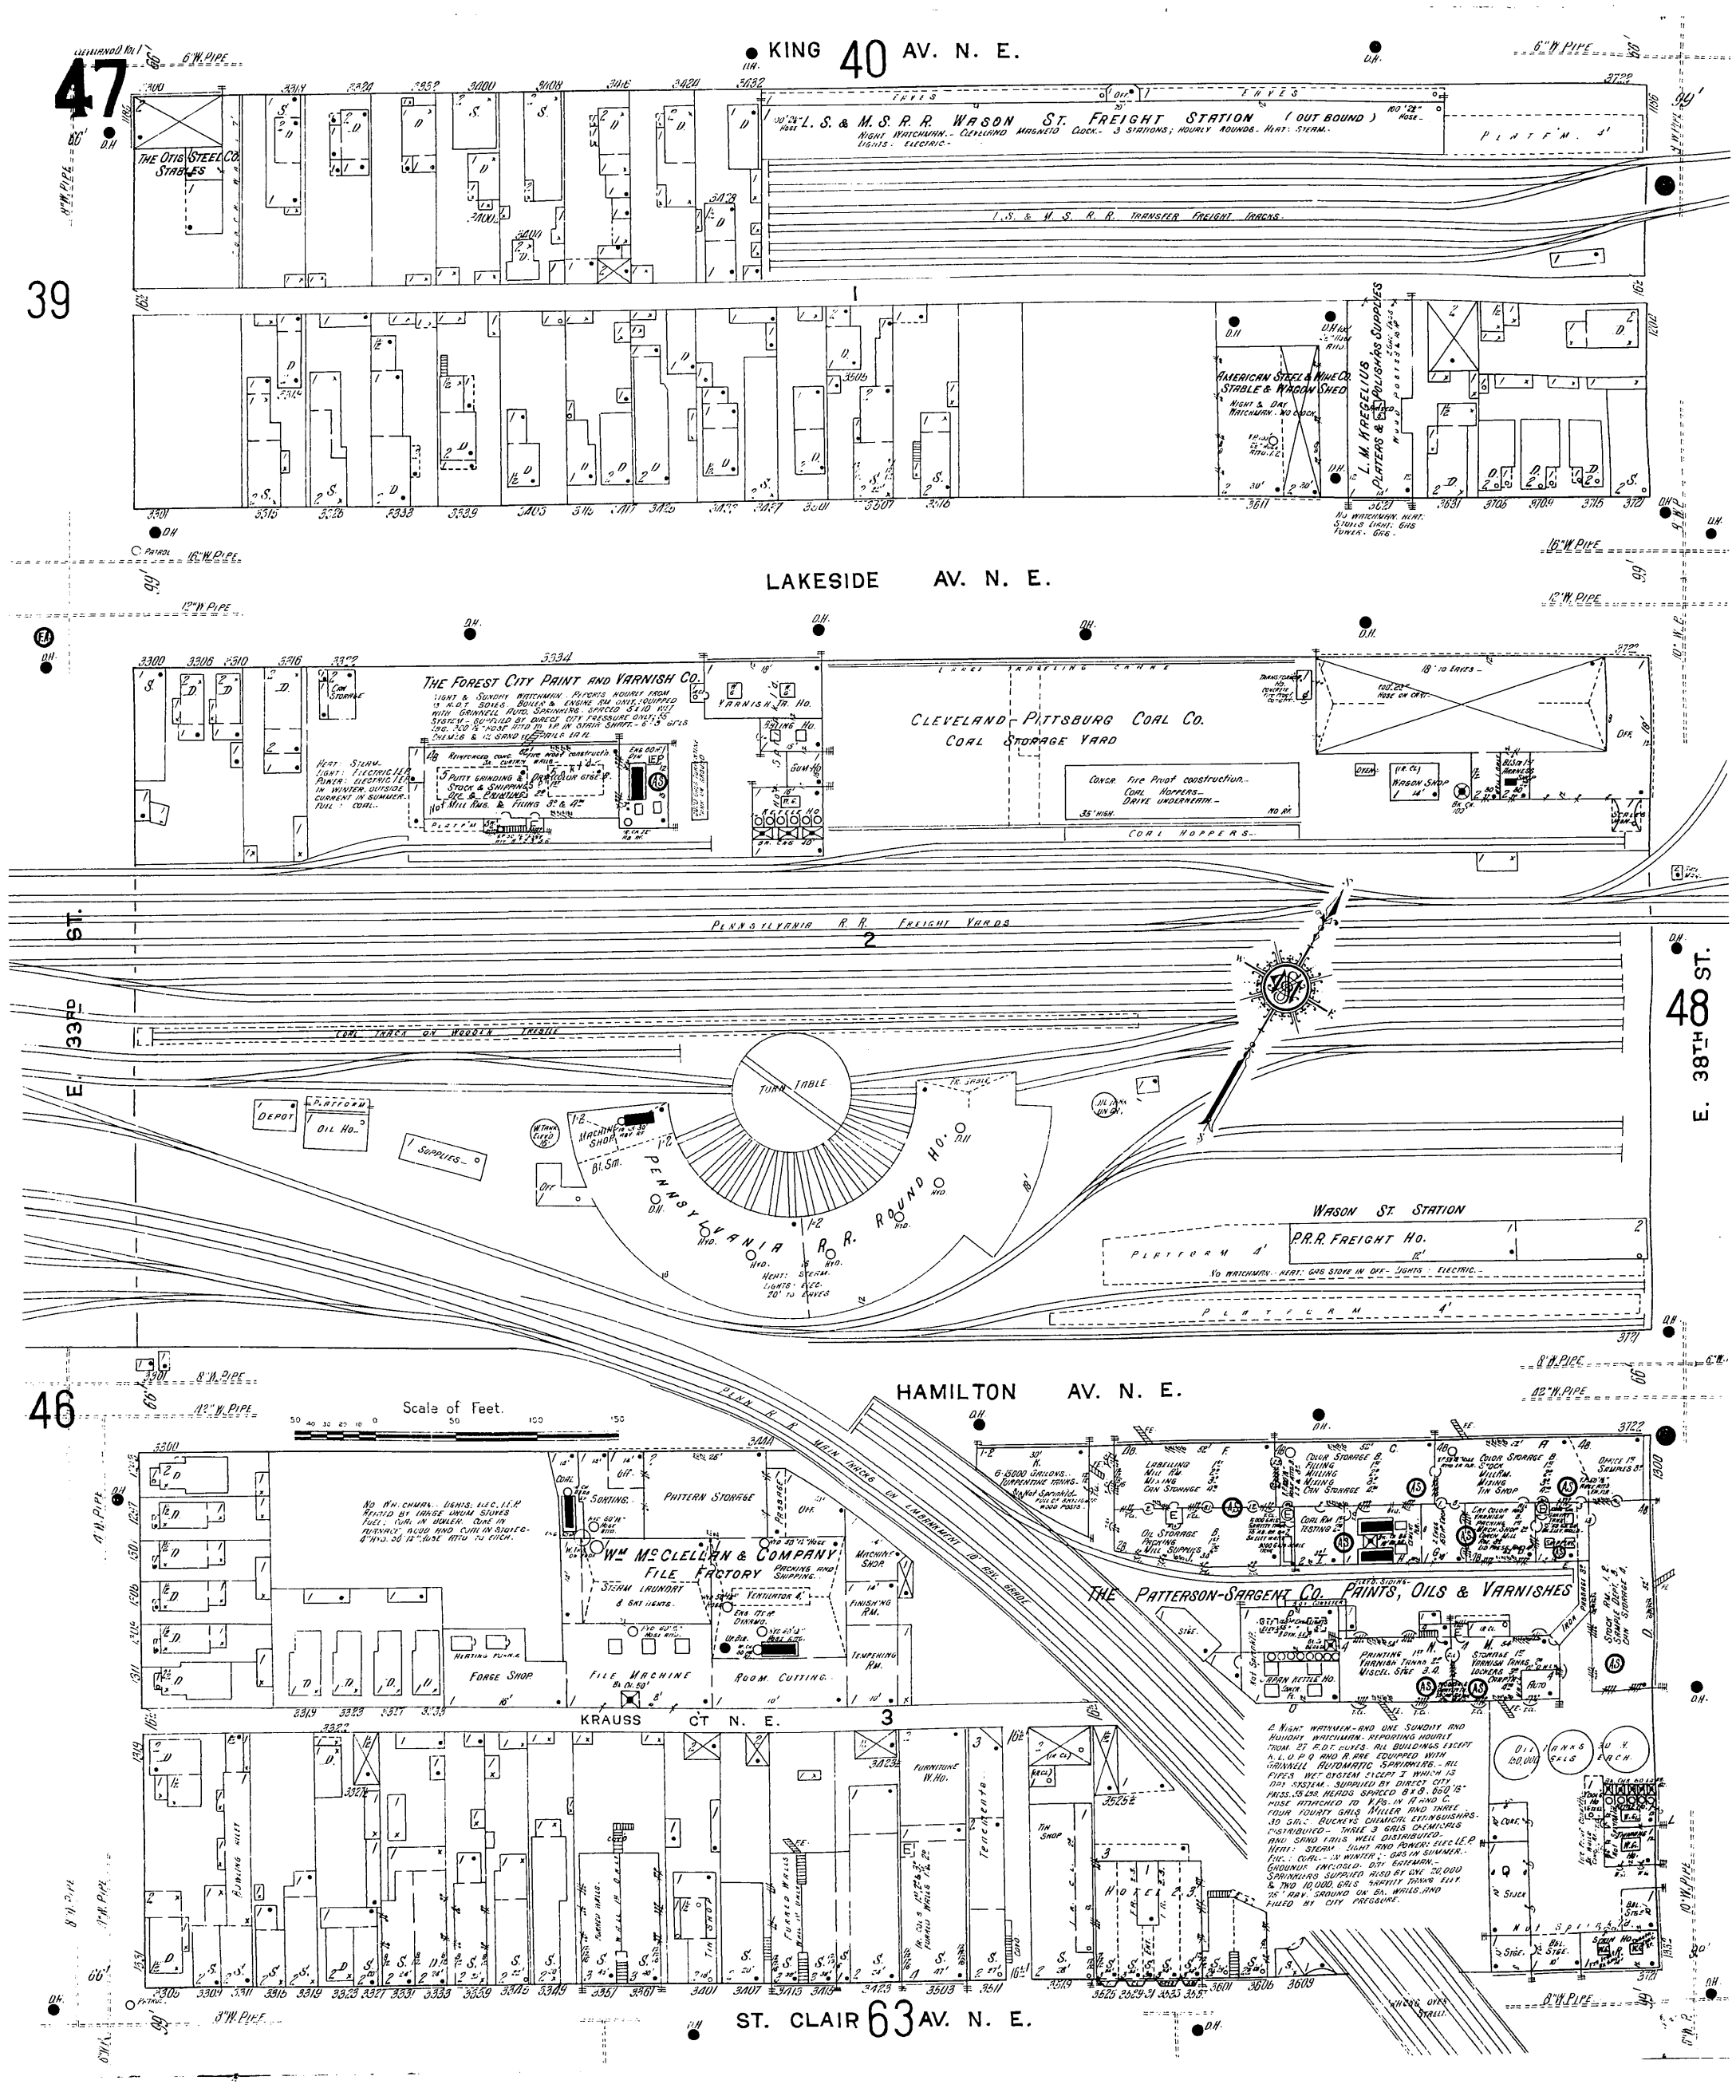
KING 40 AV. N. E.
L. S. & M. S. R. R. WASON ST. FREIGHT STATION (OUT BOUND)
NIGHT WATCHMAN.- CLEVELAND MAGNETO CLOCK.- 3 STATIONS; HOURLY ROUNDS.- HEAT: STEAM.
LIGHTS: ELECTRIC.-
THE OTIS STEEL CO. STABLES
L. S. & M. S. R. R. TRANSFER FREIGHT TRACKS.
AMERICAN STEEL & WIRE CO. STABLE & WAGON SHED
NIGHT & DAY WATCHMAN.- NO CLOCK.
L. M. KREGELIUS PLATERS & POLISHERS SUPPLIES
NO WATCHMAN. HEAT: STOVES. LIGHT: GAS. POWER: GAS.
LAKESIDE AV. N. E.
THE FOREST CITY PAINT AND VARNISH CO.
LIGHT & SUNDAY WATCHMAN.- REPORTS HOURLY FROM 19 R.D.T. BOXES. BOILER & ENGINE RM. UNIT, EQUIPPED WITH GRINNELL AUTO. SPRINKLERS. SPACED 5'x10' WET SYSTEM.- SUPPLIED BY DIRECT CITY PRESSURE ONLY. 15 LBS. 300 ½" HOSE ATTD. TO 1½" IN STAIR SHAFT.- 6-3 GALS CHEMICAL & 12 SAND PAILS EACH.
HEAT: STEAM.
LIGHT: ELECTRIC I.E.P.
POWER: ELECTRIC I.E.P. IN WINTER. OUTSIDE CURRENT IN SUMMER.
FUEL: COAL.-
VARNISH TR. HO.
BOILING HO.
GUM HO.
CLEVELAND-PITTSBURG COAL CO.
COAL STORAGE YARD
CONCR. FIRE PROOF CONSTRUCTION.- COAL HOPPERS.- DRIVE UNDERNEATH.-
35' HIGH.
NO RR.
COAL HOPPERS.-
WAGON SHOP
BLDG. FOR HARNESS SHOP
PENNSYLVANIA R. R. FREIGHT YARDS
COAL TRACK ON WOODEN TRESTLE
TURN TABLE
PENNSYLVANIA R. R. ROUND HO.
HEAT: STEAM.
LIGHTS: ELEC.
20' TO EAVES
DEPOT
OIL HO.
SUPPLIES.
MACHINE SHOP
WASON ST. STATION
P.R.R. FREIGHT HO.
NO WATCHMAN.- HEAT: GAS STOVE IN OFF.- LIGHTS: ELECTRIC.-
PLATFORM 4'
HAMILTON AV. N. E.
Scale of Feet.
PENN. R. R. MAIN TRACKS ON EMBANKMENT 10 FT. BELOW.
NO WATCHMAN.- LIGHTS: ELEC. I.E.P.
HEATED BY LARGE UNION STOVES
FUEL: COAL IN BOILER. COKE IN FURNACE. WOOD AND COAL IN STOVES.
4" HYD. 50' 1½" HOSE ATTD. TO 1" NOZZLE.
WM. McCLELLAN & COMPANY
FILE FACTORY
PACKING AND SHIPPING.
STEAM LAUNDRY
PATTERN STORAGE
MACHINE SHOP
FINISHING RM.
TEMPERING RM.
FORGE SHOP
FILE MACHINE
ROOM. CUTTING.
VENTILATOR
THE PATTERSON-SARGENT CO. PAINTS, OILS & VARNISHES
KRAUSS CT. N. E.
FURNITURE W. HO.
TIN SHOP
ST. CLAIR 63 AV. N. E.
47
46
39
48
E. 33RD ST.
E. 38TH ST.