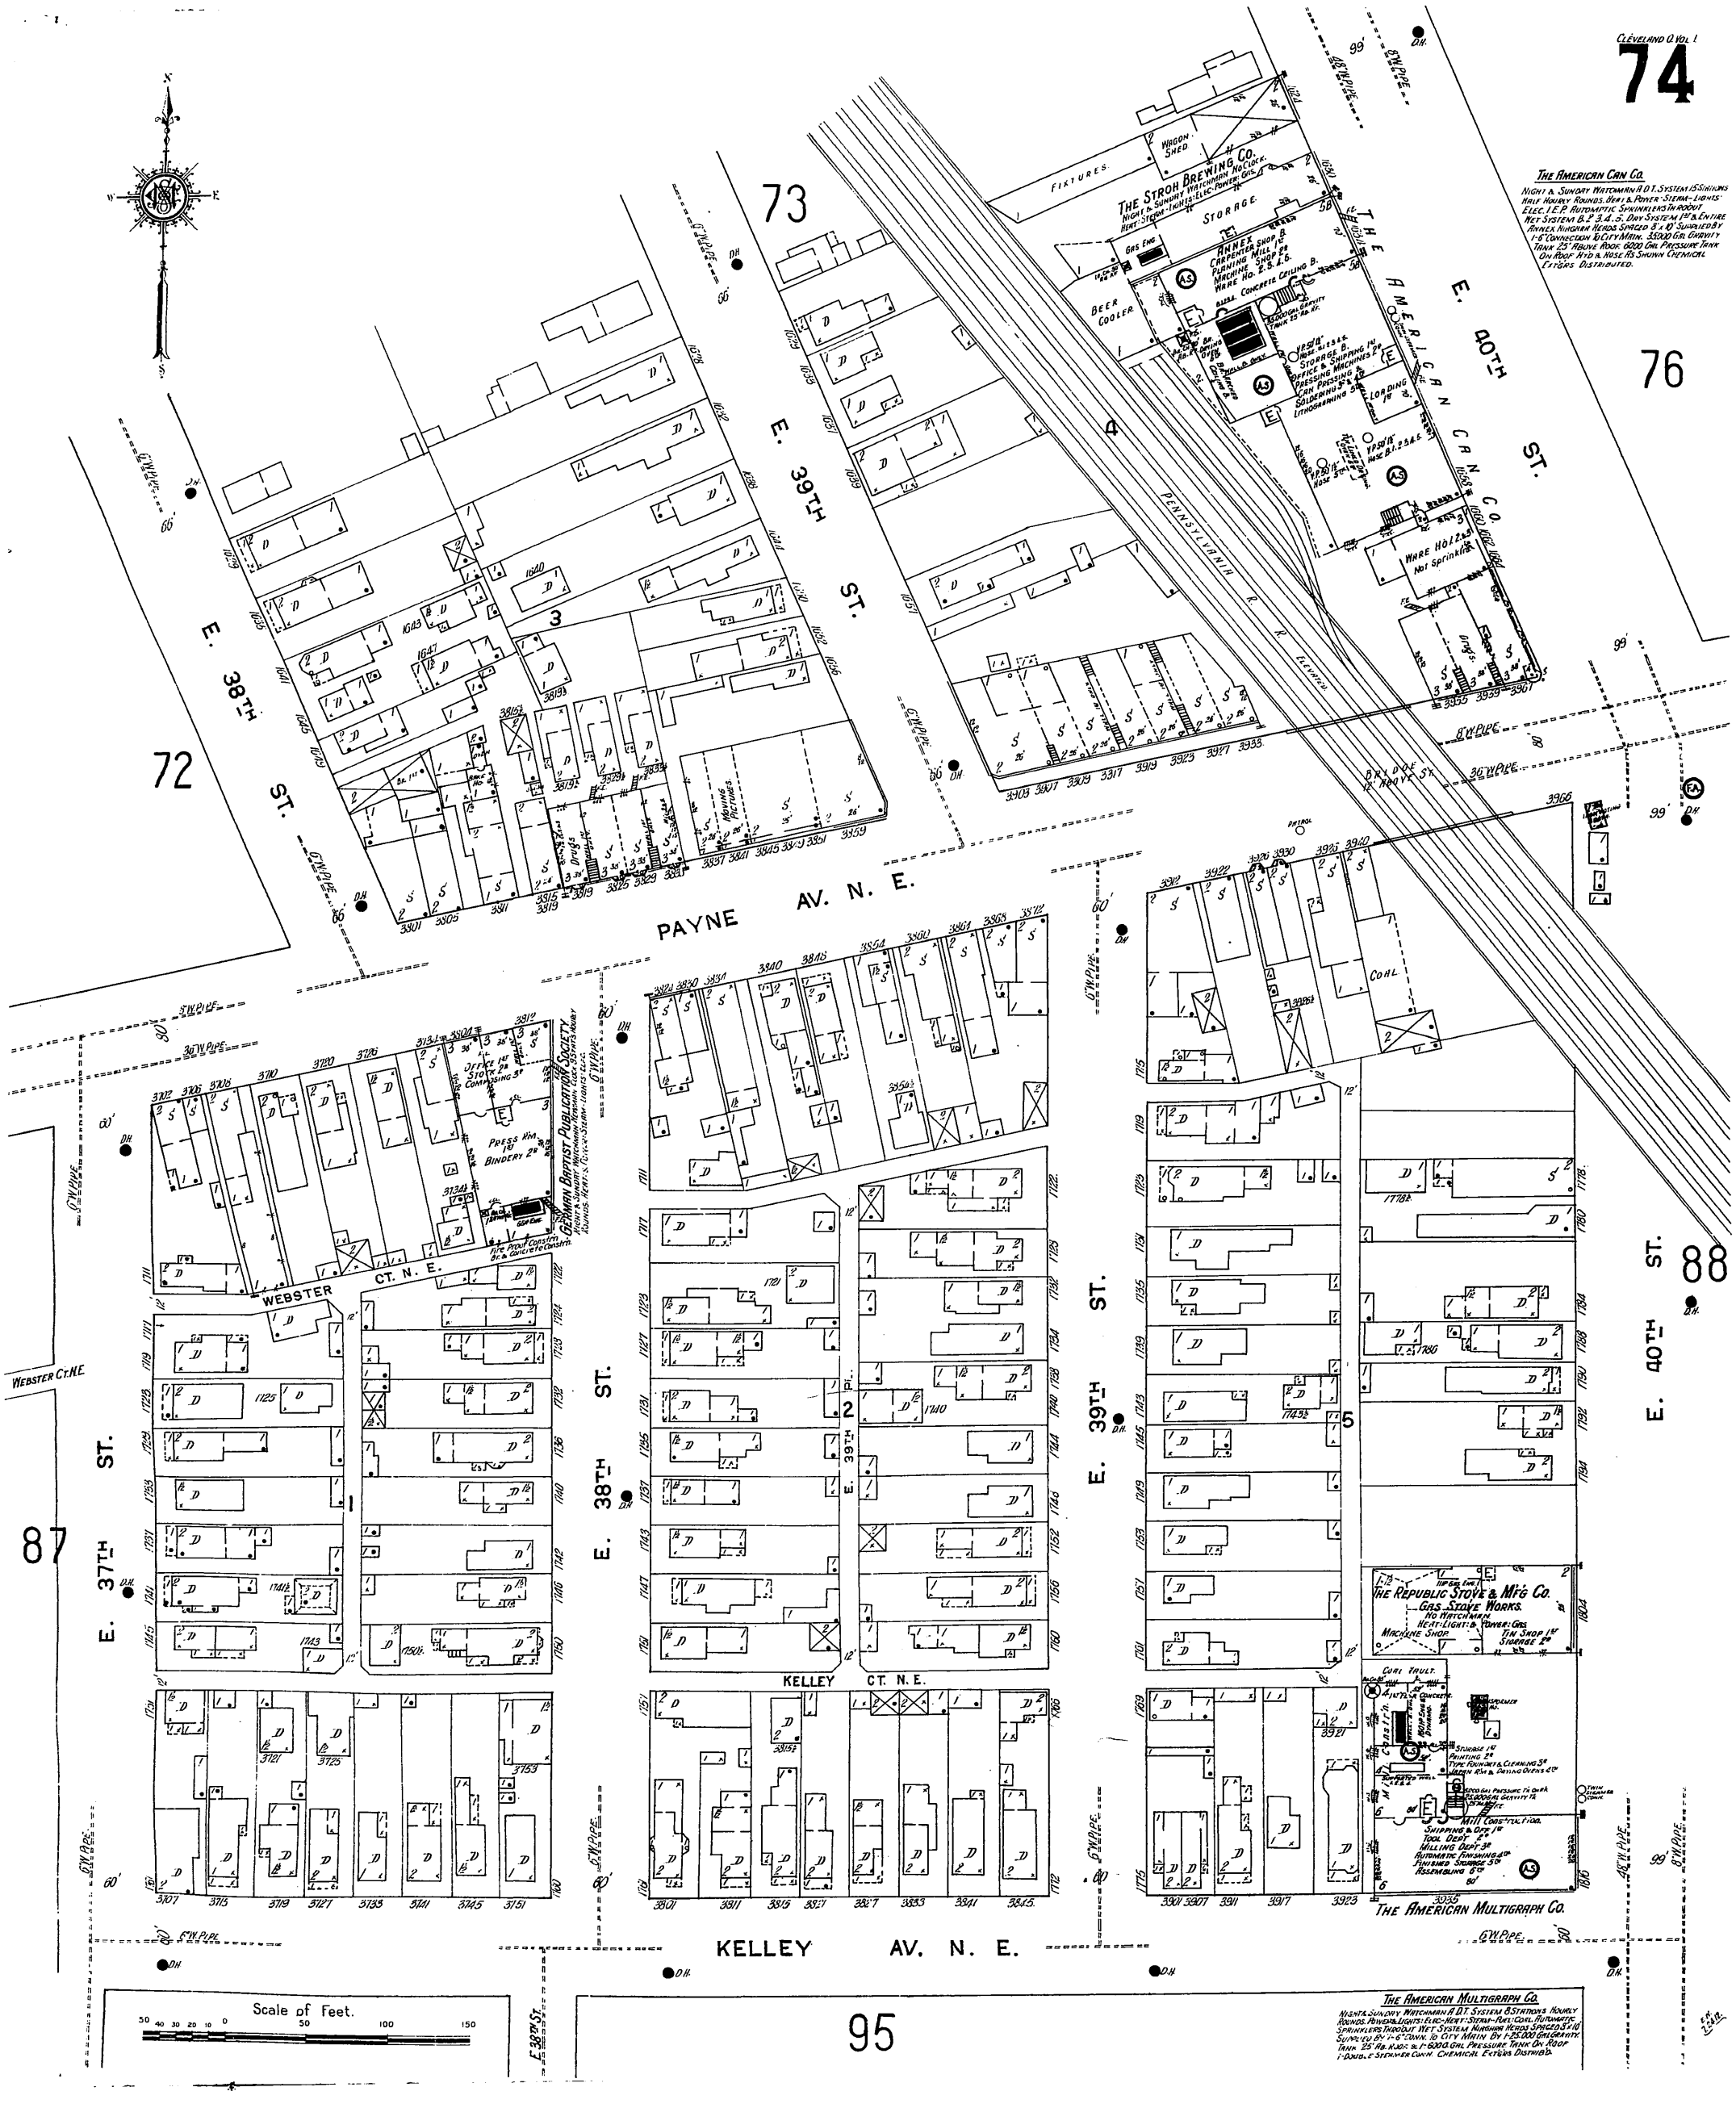
THE AMERICAN CAN CO.
NIGHT & SUNDAY WATCHMAN A.D.T. SYSTEM 15 STATIONS HALF HOURLY ROUNDS. HEAT & POWER - STEAM - LIGHTS - ELEC. H.E.P. AUTOMATIC SPRINKLERS THROUGHOUT WET SYSTEM B. 2 3 4 5. DRY SYSTEM 1ST & ENTIRE ANNEX NINGHAM HEADS SPACED 8' x 10' SUPPLIED BY 1-6" CONNECTION TO CITY MAIN. 33000 GAL GRAVITY TANK 25' ABOVE ROOF. 6000 GAL PRESSURE TANK ON ROOF. HYD & HOSE AS SHOWN CHEMICAL EXTGRS DISTRIBUTED.
THE STROH BREWING CO.
NIGHT & SUNDAY WATCHMAN NO CLOCK. HEAT - STEAM - LIGHTS - ELEC. POWER - GAS.
STORAGE
FIXTURES
WAGON SHED
GAS ENG.
BEER COOLER
ANNEX CARPENTER SHOP B PLANING MILL 1ST MACHINE SHOP 2ND WARE NO. 2 S. 2 6.
CONCRETE CEILING B.
STORAGE B. OFFICE & SHIPPING IN PRESSING MACHINES 2ND CAN PRESSING 3RD SOLDERING 3RD LITHOGRAPHING 3RD
LOADING 1ST
WARE HOUSE NO. 1
Not Sprinkled
THE AMERICAN CAN CO.
PENNSYLVANIA R. R. ELEVATED
DRY DOCK 12' ABOVE ST.
E. 40TH ST.
E. 39TH ST.
E. 38TH ST.
E. 37TH ST.
PAYNE AV. N. E.
KELLEY AV. N. E.
WEBSTER CT. N. E.
KELLEY CT. N. E.
WEBSTER CT. N.E.
E. 39TH PL.
GERMAN BAPTIST PUBLICATION SOCIETY
NIGHT & SUNDAY WATCHMAN NEWMAN CLOCK 35 STATS HOURLY ROUNDS. HEAT: STEAM - ELEC. POWER: ELEC. STEAM - LIGHTS - ELEC.
OFFICE 1ST STOCK 2ND COMPOSING 3RD
PRESS RM 1ST BINDERY 2ND
FIRE PROOF CONSTRN. BR. & CONCRETE CONSTRN.
THE REPUBLIC STOVE & MFG CO.
GAS STOVE WORKS.
NO WATCHMAN
HEAT: LIGHT: & POWER: GAS
MACHINE SHOP
TIN SHOP 1ST
STORAGE 2ND
CURE VAULT.
STORAGE 1ST
PRINTING 2ND
TYPE FOUNDERS & CLEANING 3RD
JAPAN RM & DRYING OVENS 4TH
MILL CONSTRUCTION.
SHIPPING & OFF 1ST
TOOL DEPT 2ND
MILLING DEPT 3RD
AUTOMATIC FINISHING 4TH
FINISHED STORAGE 5TH
ASSEMBLING 6TH
THE AMERICAN MULTIGRAPH CO.
THE AMERICAN MULTIGRAPH CO.
NIGHT & SUNDAY WATCHMAN A.D.T. SYSTEM 8 STATIONS HOURLY ROUNDS. POWER & LIGHTS: ELEC - HEAT: STEAM - FUEL: COAL. AUTOMATIC SPRINKLERS THROUGHOUT WET SYSTEM NINGHAM HEADS SPACED 8' x 10' SUPPLIED BY 1-6" CONN. TO CITY MAIN. BY 1-25,000 GAL GRAVITY TANK 25' AB. ROOF. & 1-600 G. GAL PRESSURE TANK ON ROOF 1-DOUBLE STEAMER CONN. CHEMICAL EXTGRS DISTRIBD.
Scale of Feet.
50 40 30 20 10 0 50 100 150
95