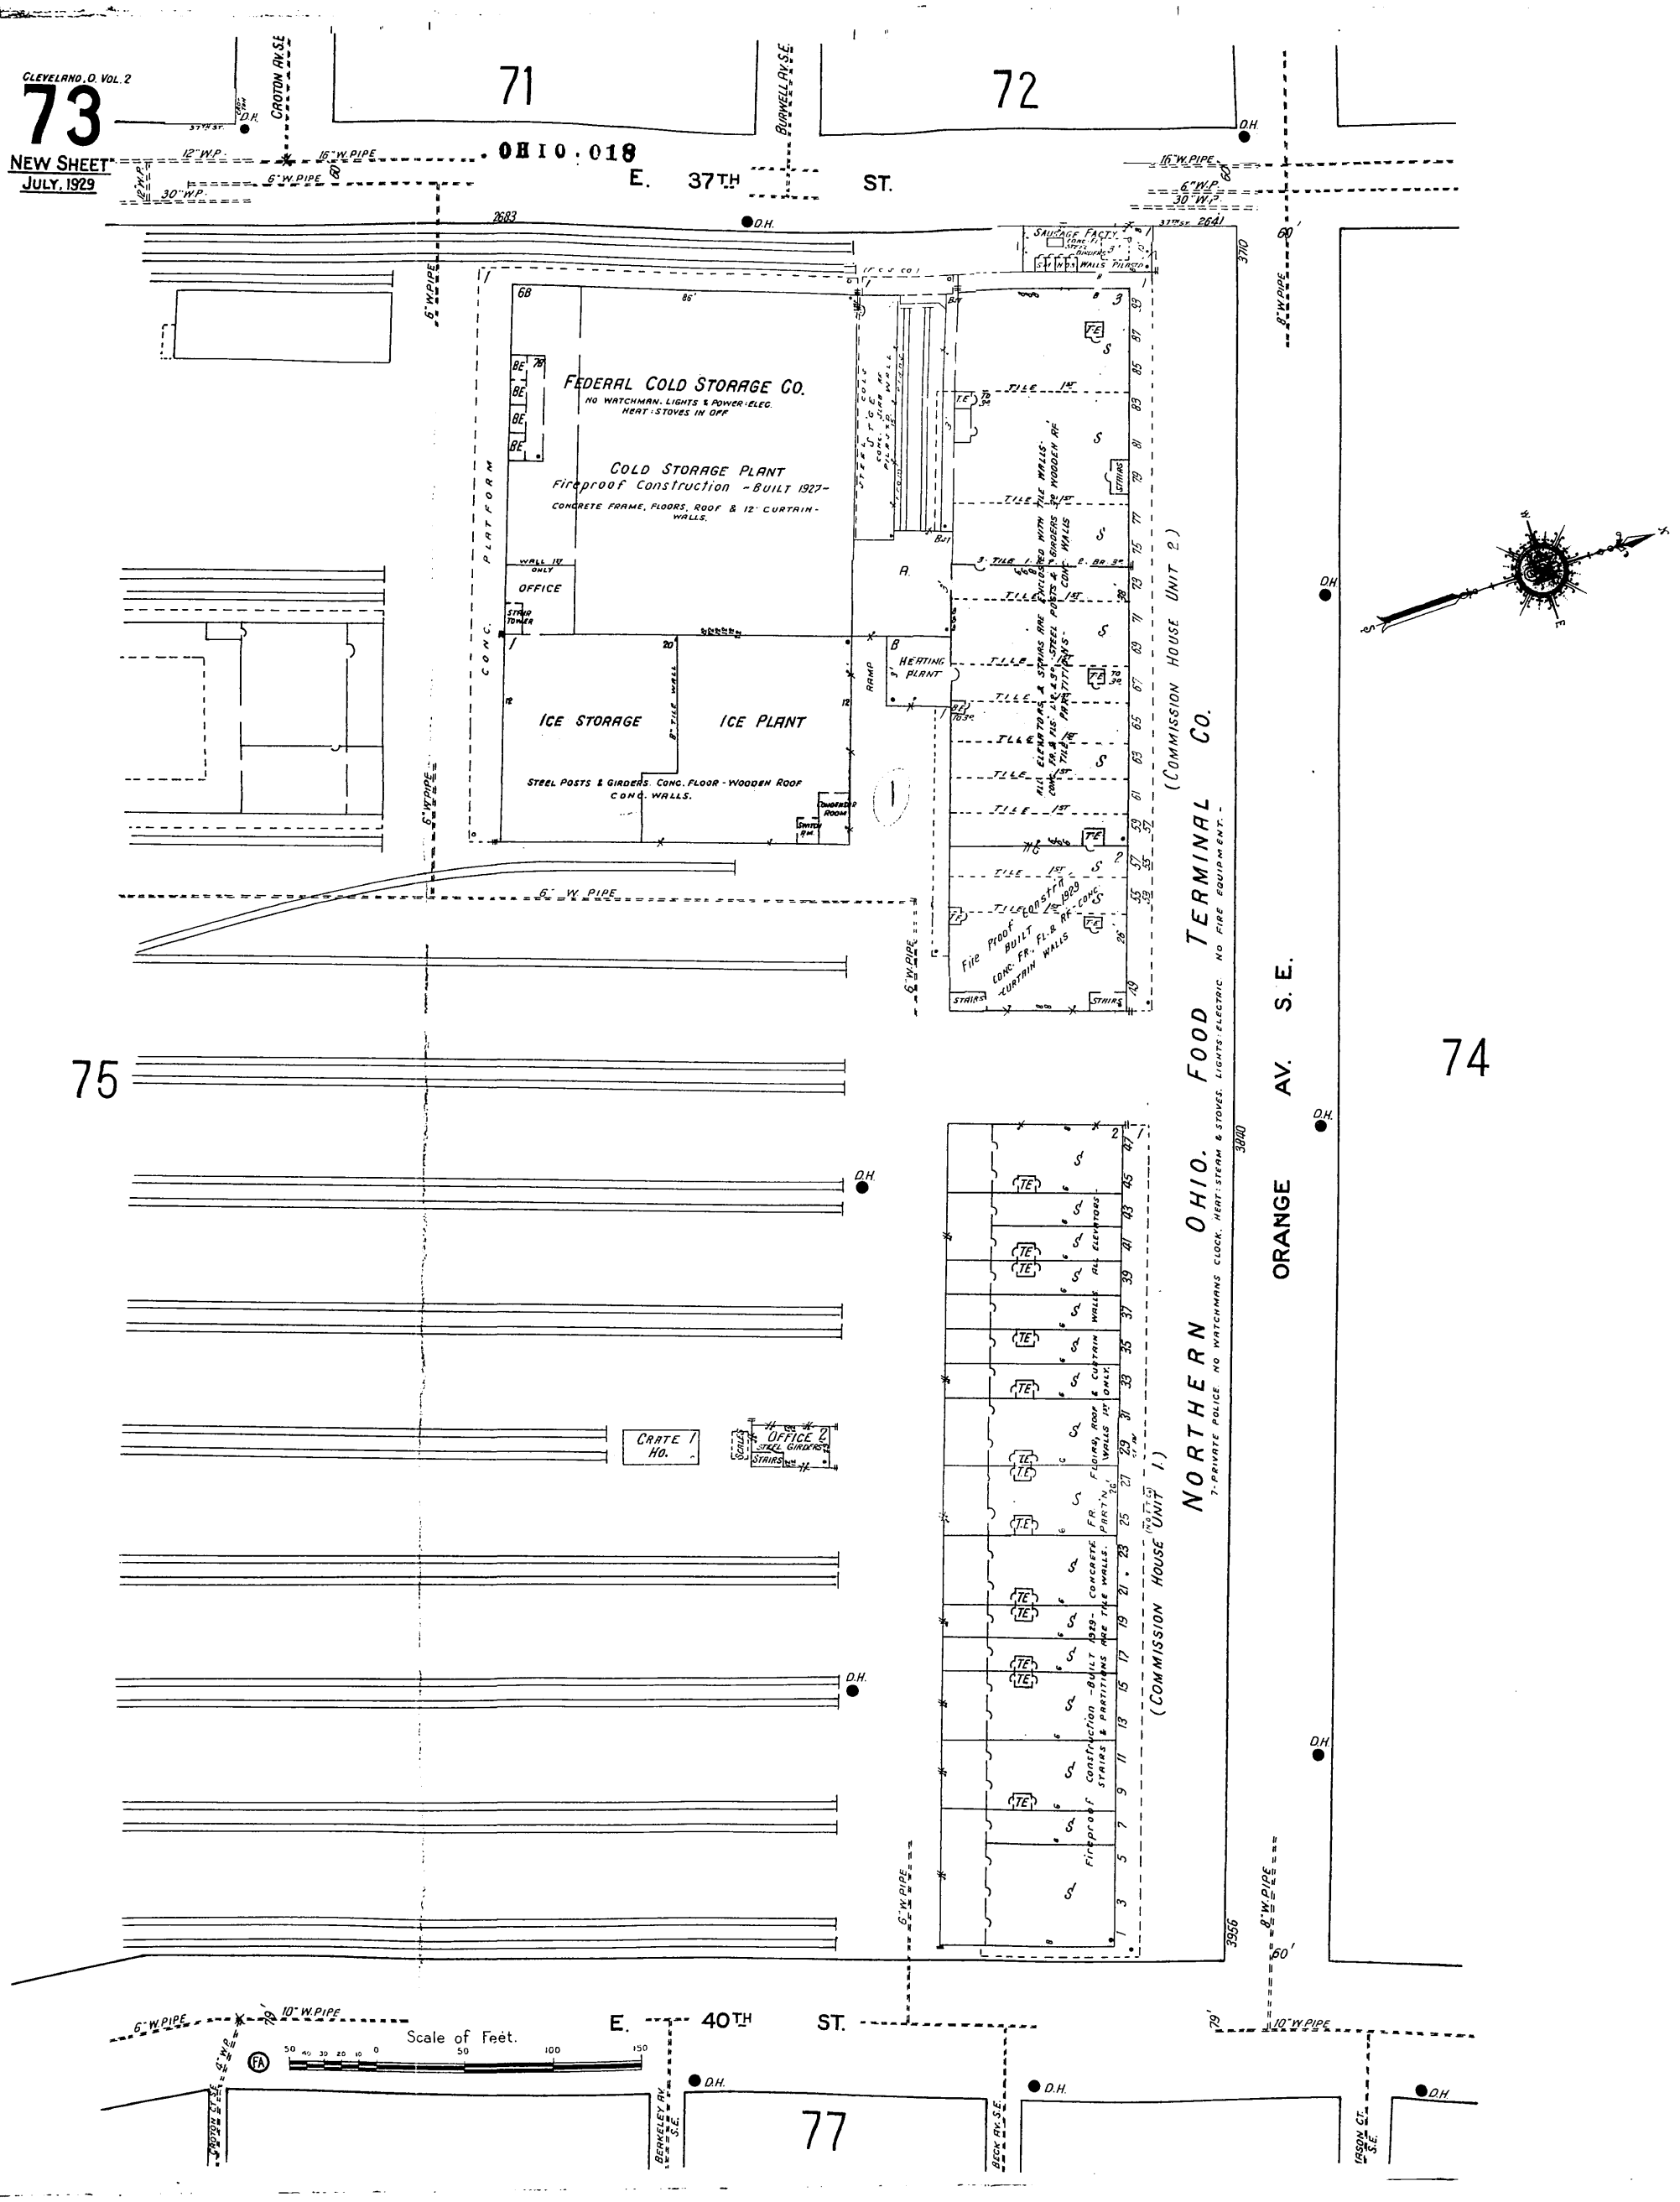
CLEVELAND, O. VOL. 2
73
NEW SHEET
JULY, 1929
OHIO.018
E. 37TH ST.
CROTON AV. S.E.
BURWELL AV. S.E.
71
72
75
74
77
FEDERAL COLD STORAGE CO.
NO WATCHMAN. LIGHTS & POWER: ELEC.
HEAT: STOVES IN OFF
COLD STORAGE PLANT
Fireproof Construction -BUILT 1927-
CONCRETE FRAME, FLOORS, ROOF & 12" CURTAIN-WALLS.
OFFICE
ICE STORAGE
ICE PLANT
STEEL POSTS & GIRDERS. CONC. FLOOR - WOODEN ROOF
CONC. WALLS.
HEATING PLANT
RAMP
CONC. PLATFORM
SAUSAGE FACTY.
NORTHERN FOOD TERMINAL
OHIO.
7-PRIVATE POLICE NO WATCHMANS CLOCK. HEAT: STEAM & STOVES. LIGHTS: ELECTRIC NO FIRE EQUIPMENT.
(COMMISSION HOUSE UNIT 2)
(COMMISSION HOUSE UNIT 1)
ORANGE AV. S.E.
Fireproof construction -Built 1929- CONCRETE FR. PARTN. STAIRS & PARTITIONS ARE TILE WALLS.
FLOORS, ROOF & CURTAIN WALLS 1ST ONLY.
ALL ELEVATORS
CRATE 1 HO.
OFFICE 2
STEEL GIRDERS
Scale of Feet.
BERKELEY AV. S.E.
BECK AV. S.E.
JESSON CT. S.E.
6" W. PIPE
10" W. PIPE
12" W.P.
30" W.P.
16" W. PIPE
8" W. PIPE
D.H.
2683
3710
3840
3956
2641