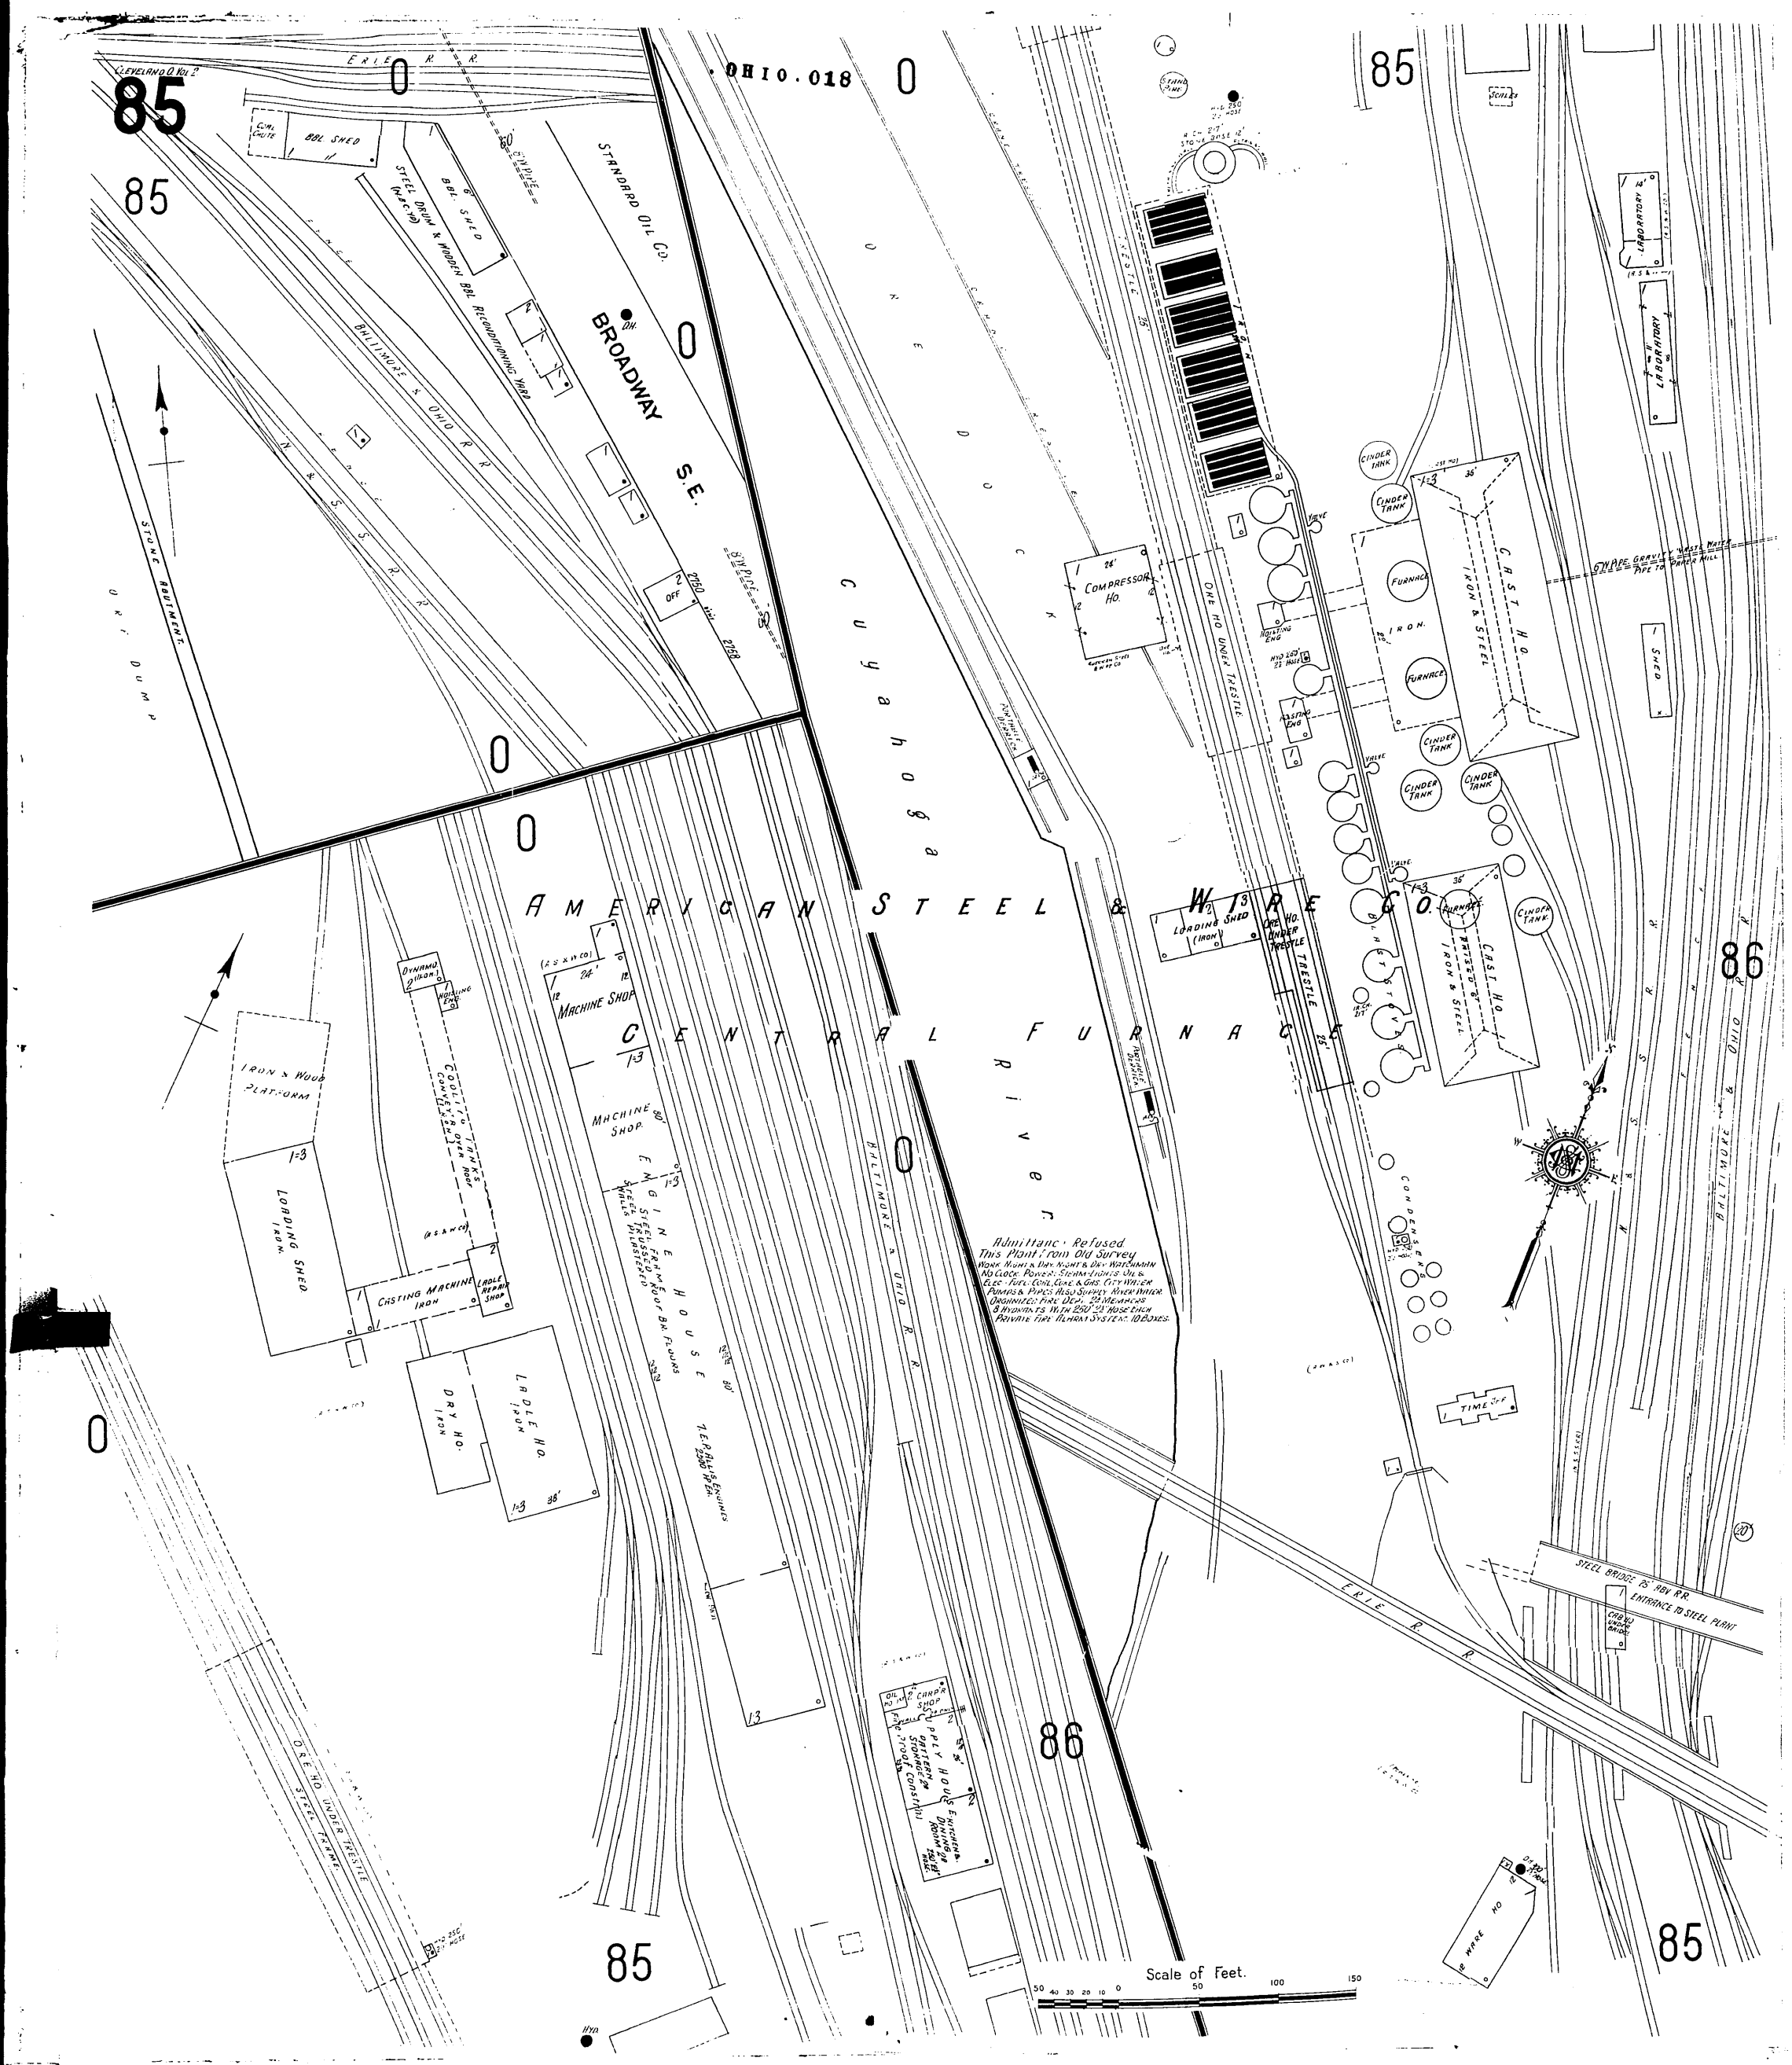
OHIO.018
CLEVELAND O. VOL. 2
85
86
ERIE R. R.
BBL. SHED
STANDARD OIL CO.
BROADWAY S.E.
STEEL DRUM & WOODEN BBL. RECONDITIONING YARD
BALTIMORE & OHIO R. R.
STONE REVETMENT
ORE DUMP
Cuyahoga River
AMERICAN STEEL & WIRE CO.
CENTRAL FURNACE
COMPRESSOR HO.
ORE HO. UNDER TRESTLE
HOISTING ENG.
CASTING ENG.
FURNACE
IRON & STEEL
CINDER TANK
CAST HO.
LABORATORY
SHED
6" PIPE GRAVITY WASTE WATER PIPE TO PAPER MILL
LOADING SHED (IRON)
MACHINE SHOP
DYNAMO (IRON)
IRON & WOOD PLATFORM
LOADING SHED IRON
CASTING MACHINE IRON
LADLE REPAIR SHOP
DRY HO. IRON
LADLE HO. IRON
ENGINE HOUSE
STEEL FRAME
TRUSSED ROOF 8 FLOORS
WALLS PLASTERED
T.E.R. ALL'S ENGINES 2500 HP. EA.
Admittance Refused.
This Plant from Old Survey
WORK NIGHT & DAY. NIGHT & DAY WATCHMAN
NO CLOCK. POWER: STEAM-LIGHTS: OIL &
ELEC. FUEL: COAL, COKE & GAS CITY WATER
PUMPS & PIPES ALSO SUPPLY RIVER WATER
ORGANIZED FIRE DEPT. 22 MEMBERS
8 HYDRANTS WITH 250' 2½" HOSE EACH
PRIVATE FIRE ALARM SYSTEM. 10 BOXES.
TIME OFF
STEEL BRIDGE 25' ABV R.R.
ENTRANCE TO STEEL PLANT
CAR NO UNDER BRIDGE
PATTERN STORAGE
FIRE PROOF CONSTRUCTION
DRYING FOR IRON 250 BBL.
ORE HO UNDER TRESTLE
STEEL FRAME
Scale of Feet.
50 40 30 20 10 0 50 100 150