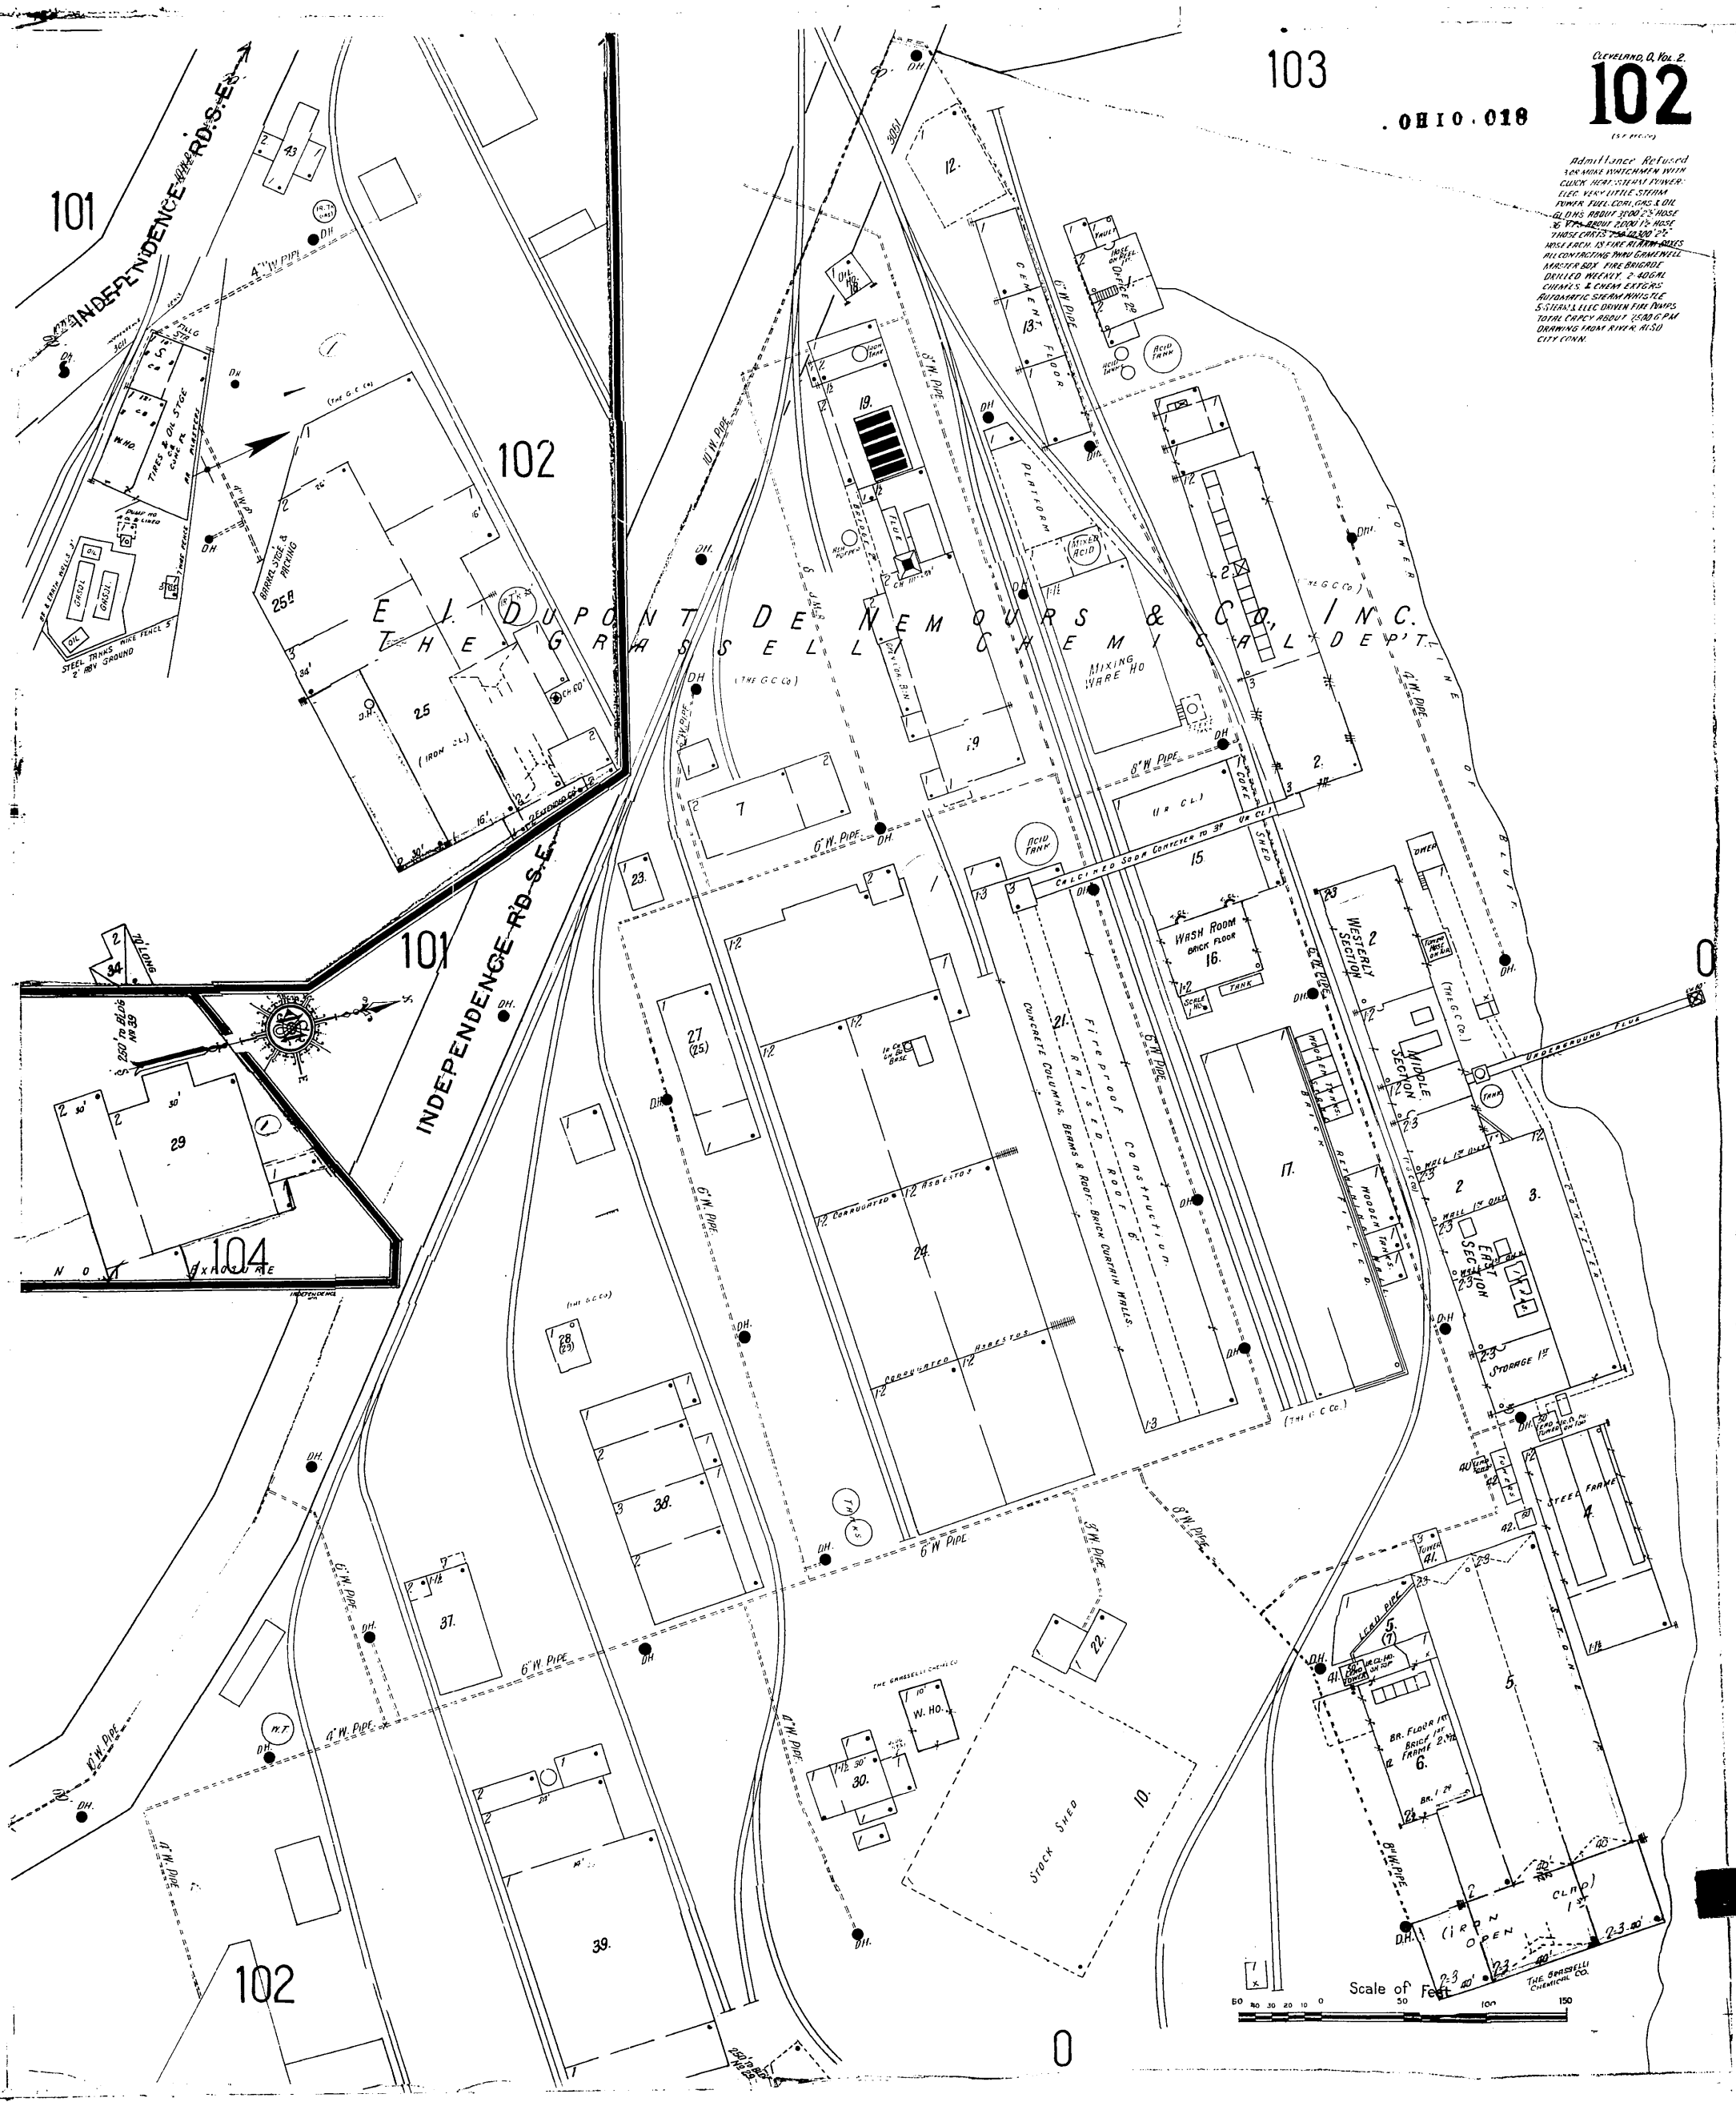
Cleveland, O. Vol. 2.
102
.OHIO.018
Admittance Refused
E. I. DUPONT DE NEMOURS & CO. INC.
THE GRASSELLI CHEMICAL DEP'T.
INDEPENDENCE RD. S.E.
101
102
103
104
Fireproof Construction
Mixing Ware Ho
Wash Room
Brick Floor
Westerly Section
Middle Section
East Section
Stock Shed
Open
Scale of Feet
0