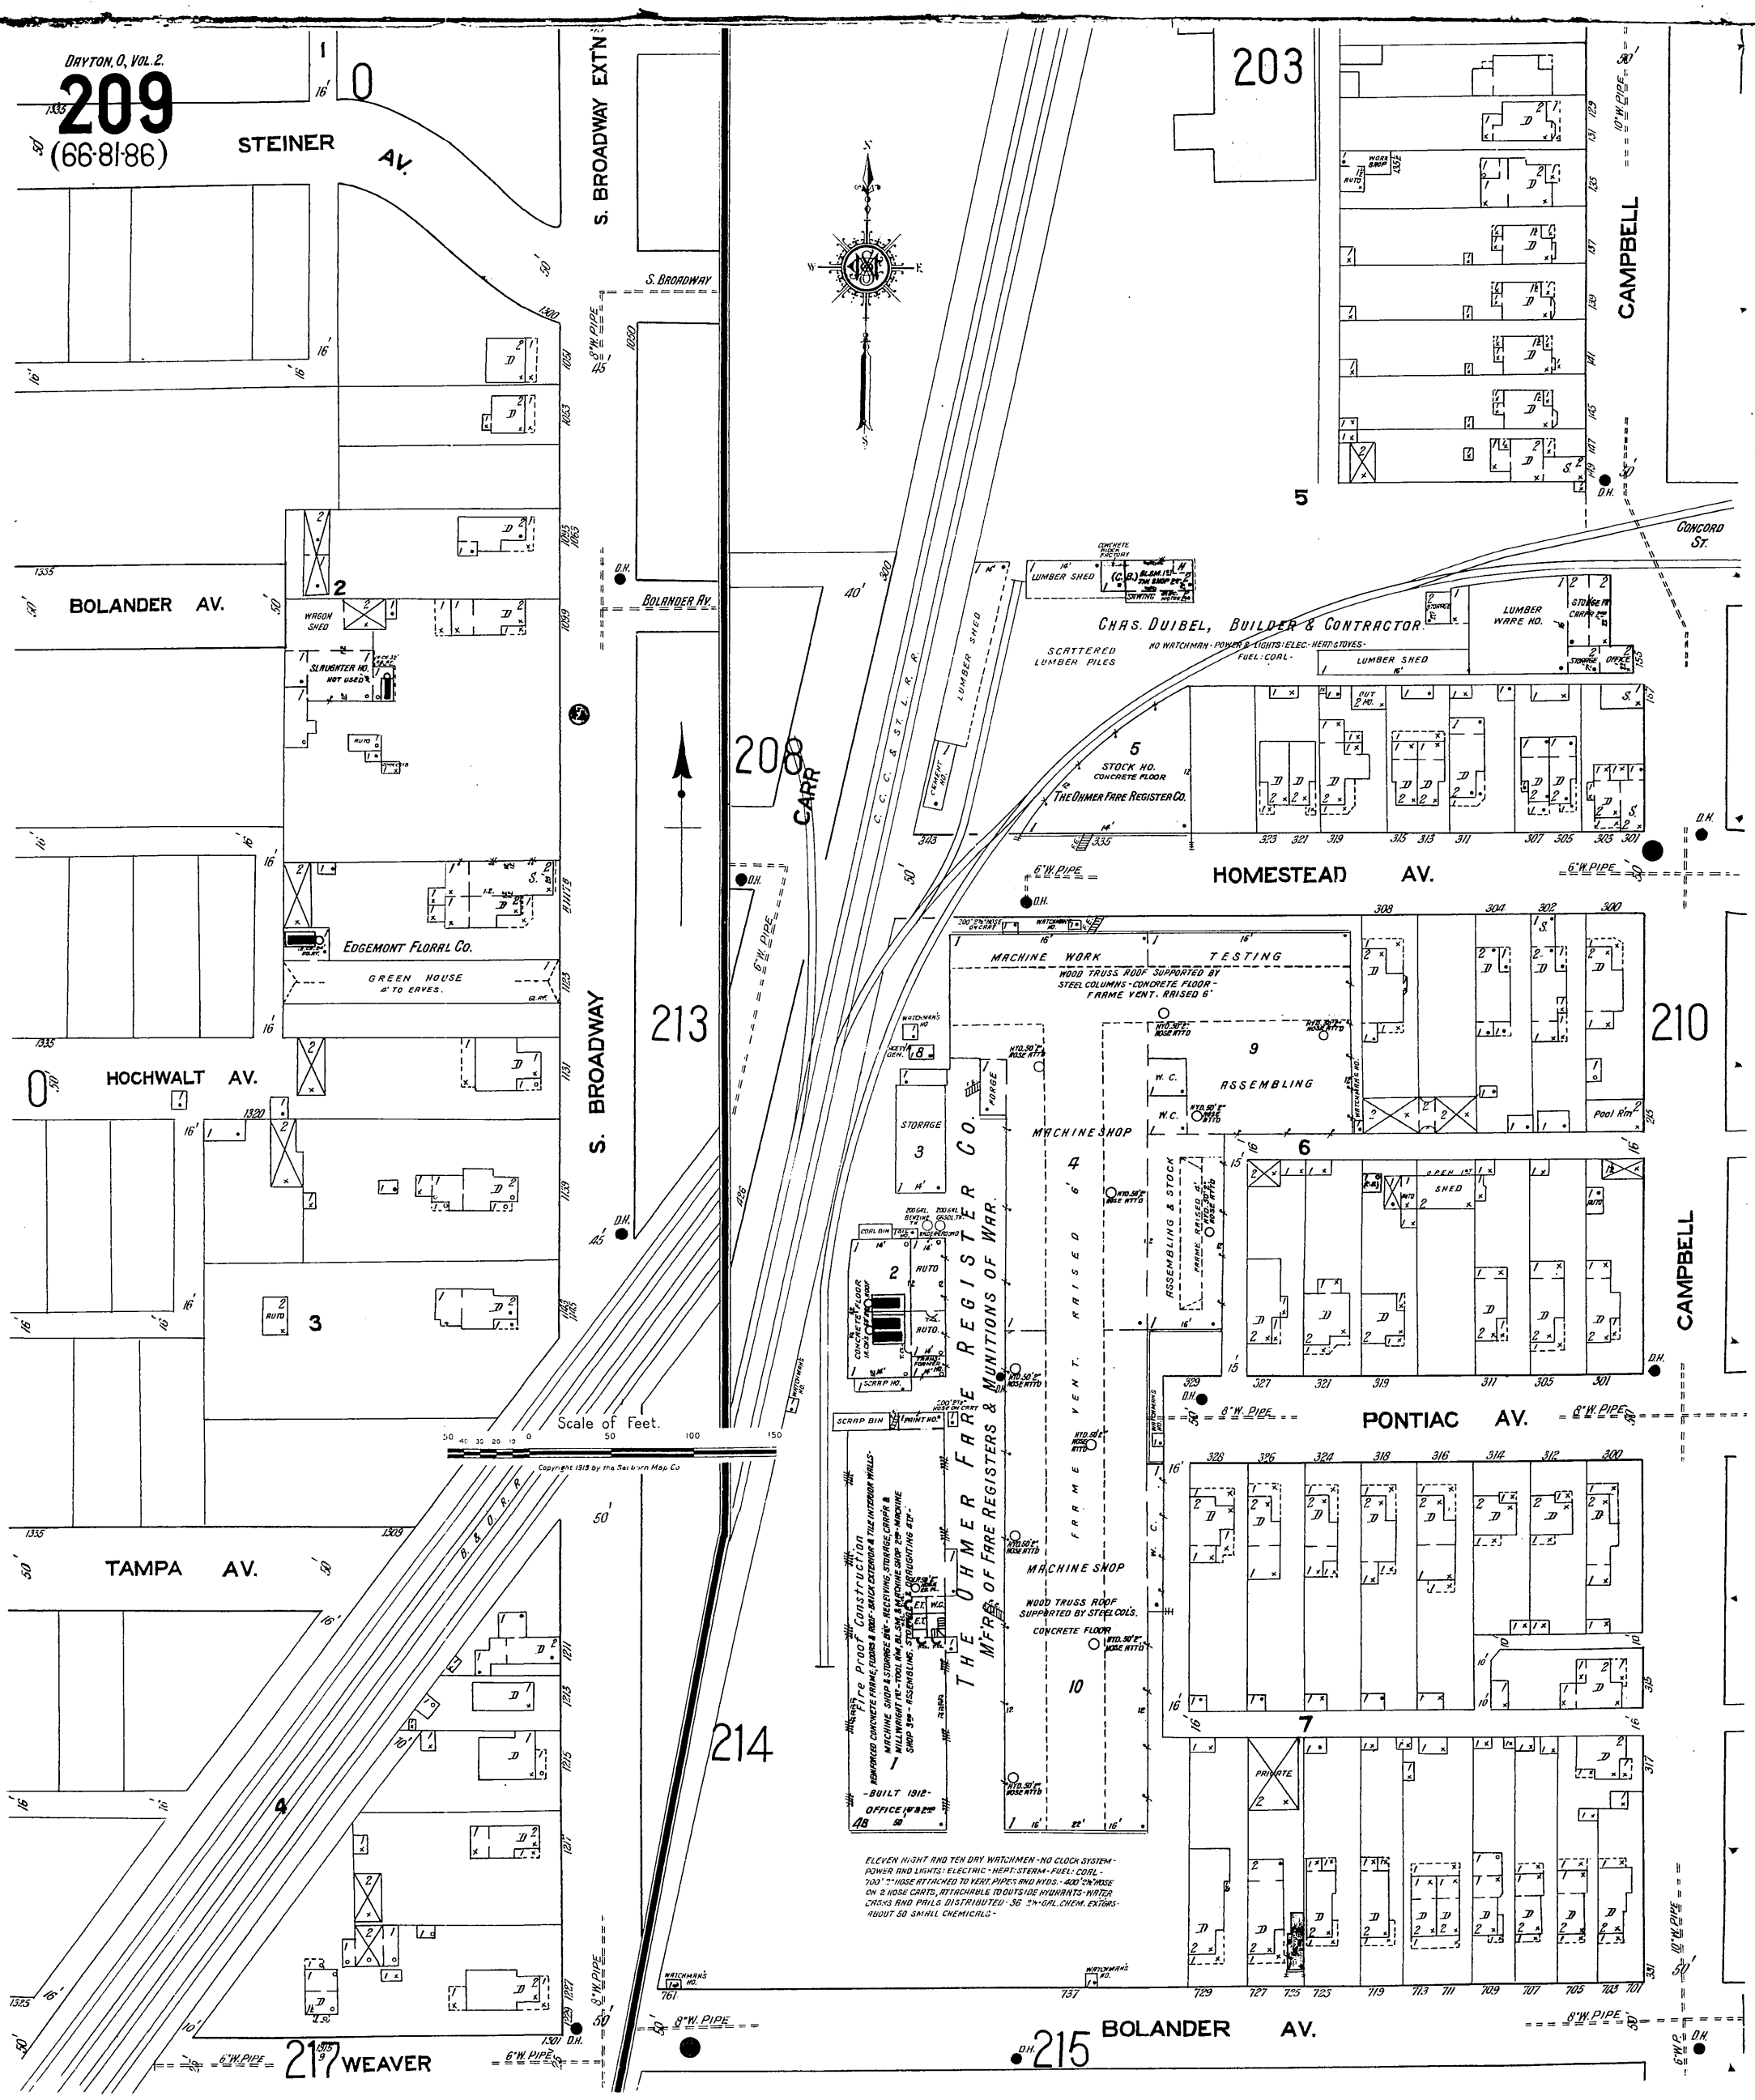
DAYTON, O, VOL. 2.
209
(66-81-86)
STEINER AV.
S. BROADWAY EXT'N
S. BROADWAY
BOLANDER AV.
HOCHWALT AV.
TAMPA AV.
WEAVER
CAMPBELL
CONCORD ST.
HOMESTEAD AV.
PONTIAC AV.
CARR
C. C. C. & St. L. R.
B. & O. R.
WAGON SHED
SLAUGHTER HO. NOT USED
EDGEMONT FLORAL CO.
GREEN HOUSE 4' TO EAVES.
LUMBER SHED
CHAS. DUIBEL, BUILDER & CONTRACTOR.
NO WATCHMAN - POWER & LIGHTS: ELEC - HEAT: STOVES - FUEL: COAL -
SCATTERED LUMBER PILES
LUMBER WARE HO.
STOCK HO. CONCRETE FLOOR
THE OHMER FARE REGISTER CO.
MACHINE WORK
TESTING
WOOD TRUSS ROOF SUPPORTED BY STEEL COLUMNS - CONCRETE FLOOR - FRAME VENT. RAISED 6'
ASSEMBLING
MACHINE SHOP
STORAGE
FORGE
ASSEMBLING & STOCK
FRAME VENT. RAISED 6'
SHED
Pool Rm
THE OHMER FARE REGISTER CO.
MFRS. OF FARE REGISTERS & MUNITIONS OF WAR.
Fire Proof Construction
REINFORCED CONCRETE FRAME, FLOORS & ROOF - BRICK EXTERIOR & TILE INTERIOR WALLS -
MACHINE SHOP & STORAGE BLDG - RECEIVING, STORAGE, CARPR & WILLWRIGHT RE - TOOL RM, BL. SM. & MACHINE SHOP 2ND - MACHINE SHOP 3RD - ASSEMBLING, STORAGE & DRAFTING 4TH -
-BUILT 1912-
OFFICE 1ST & 2ND
MACHINE SHOP
WOOD TRUSS ROOF SUPPORTED BY STEEL COLS.
CONCRETE FLOOR
ELEVEN NIGHT AND TEN DAY WATCHMEN - NO CLOCK SYSTEM - POWER AND LIGHTS: ELECTRIC - HEAT: STEAM - FUEL: COAL - 700' 2" HOSE ATTACHED TO VERT. PIPES AND HYDS. - 400' 2½" HOSE ON 2 HOSE CARTS, ATTACHABLE TO OUTSIDE HYDRANTS - WATER CASKS AND PAILS DISTRIBUTED - 36 2½ GAL. CHEM. EXTGRS - ABOUT 50 SMALL CHEMICALS -
Scale of Feet.
Copyright 1913 by the Sanborn Map Co.