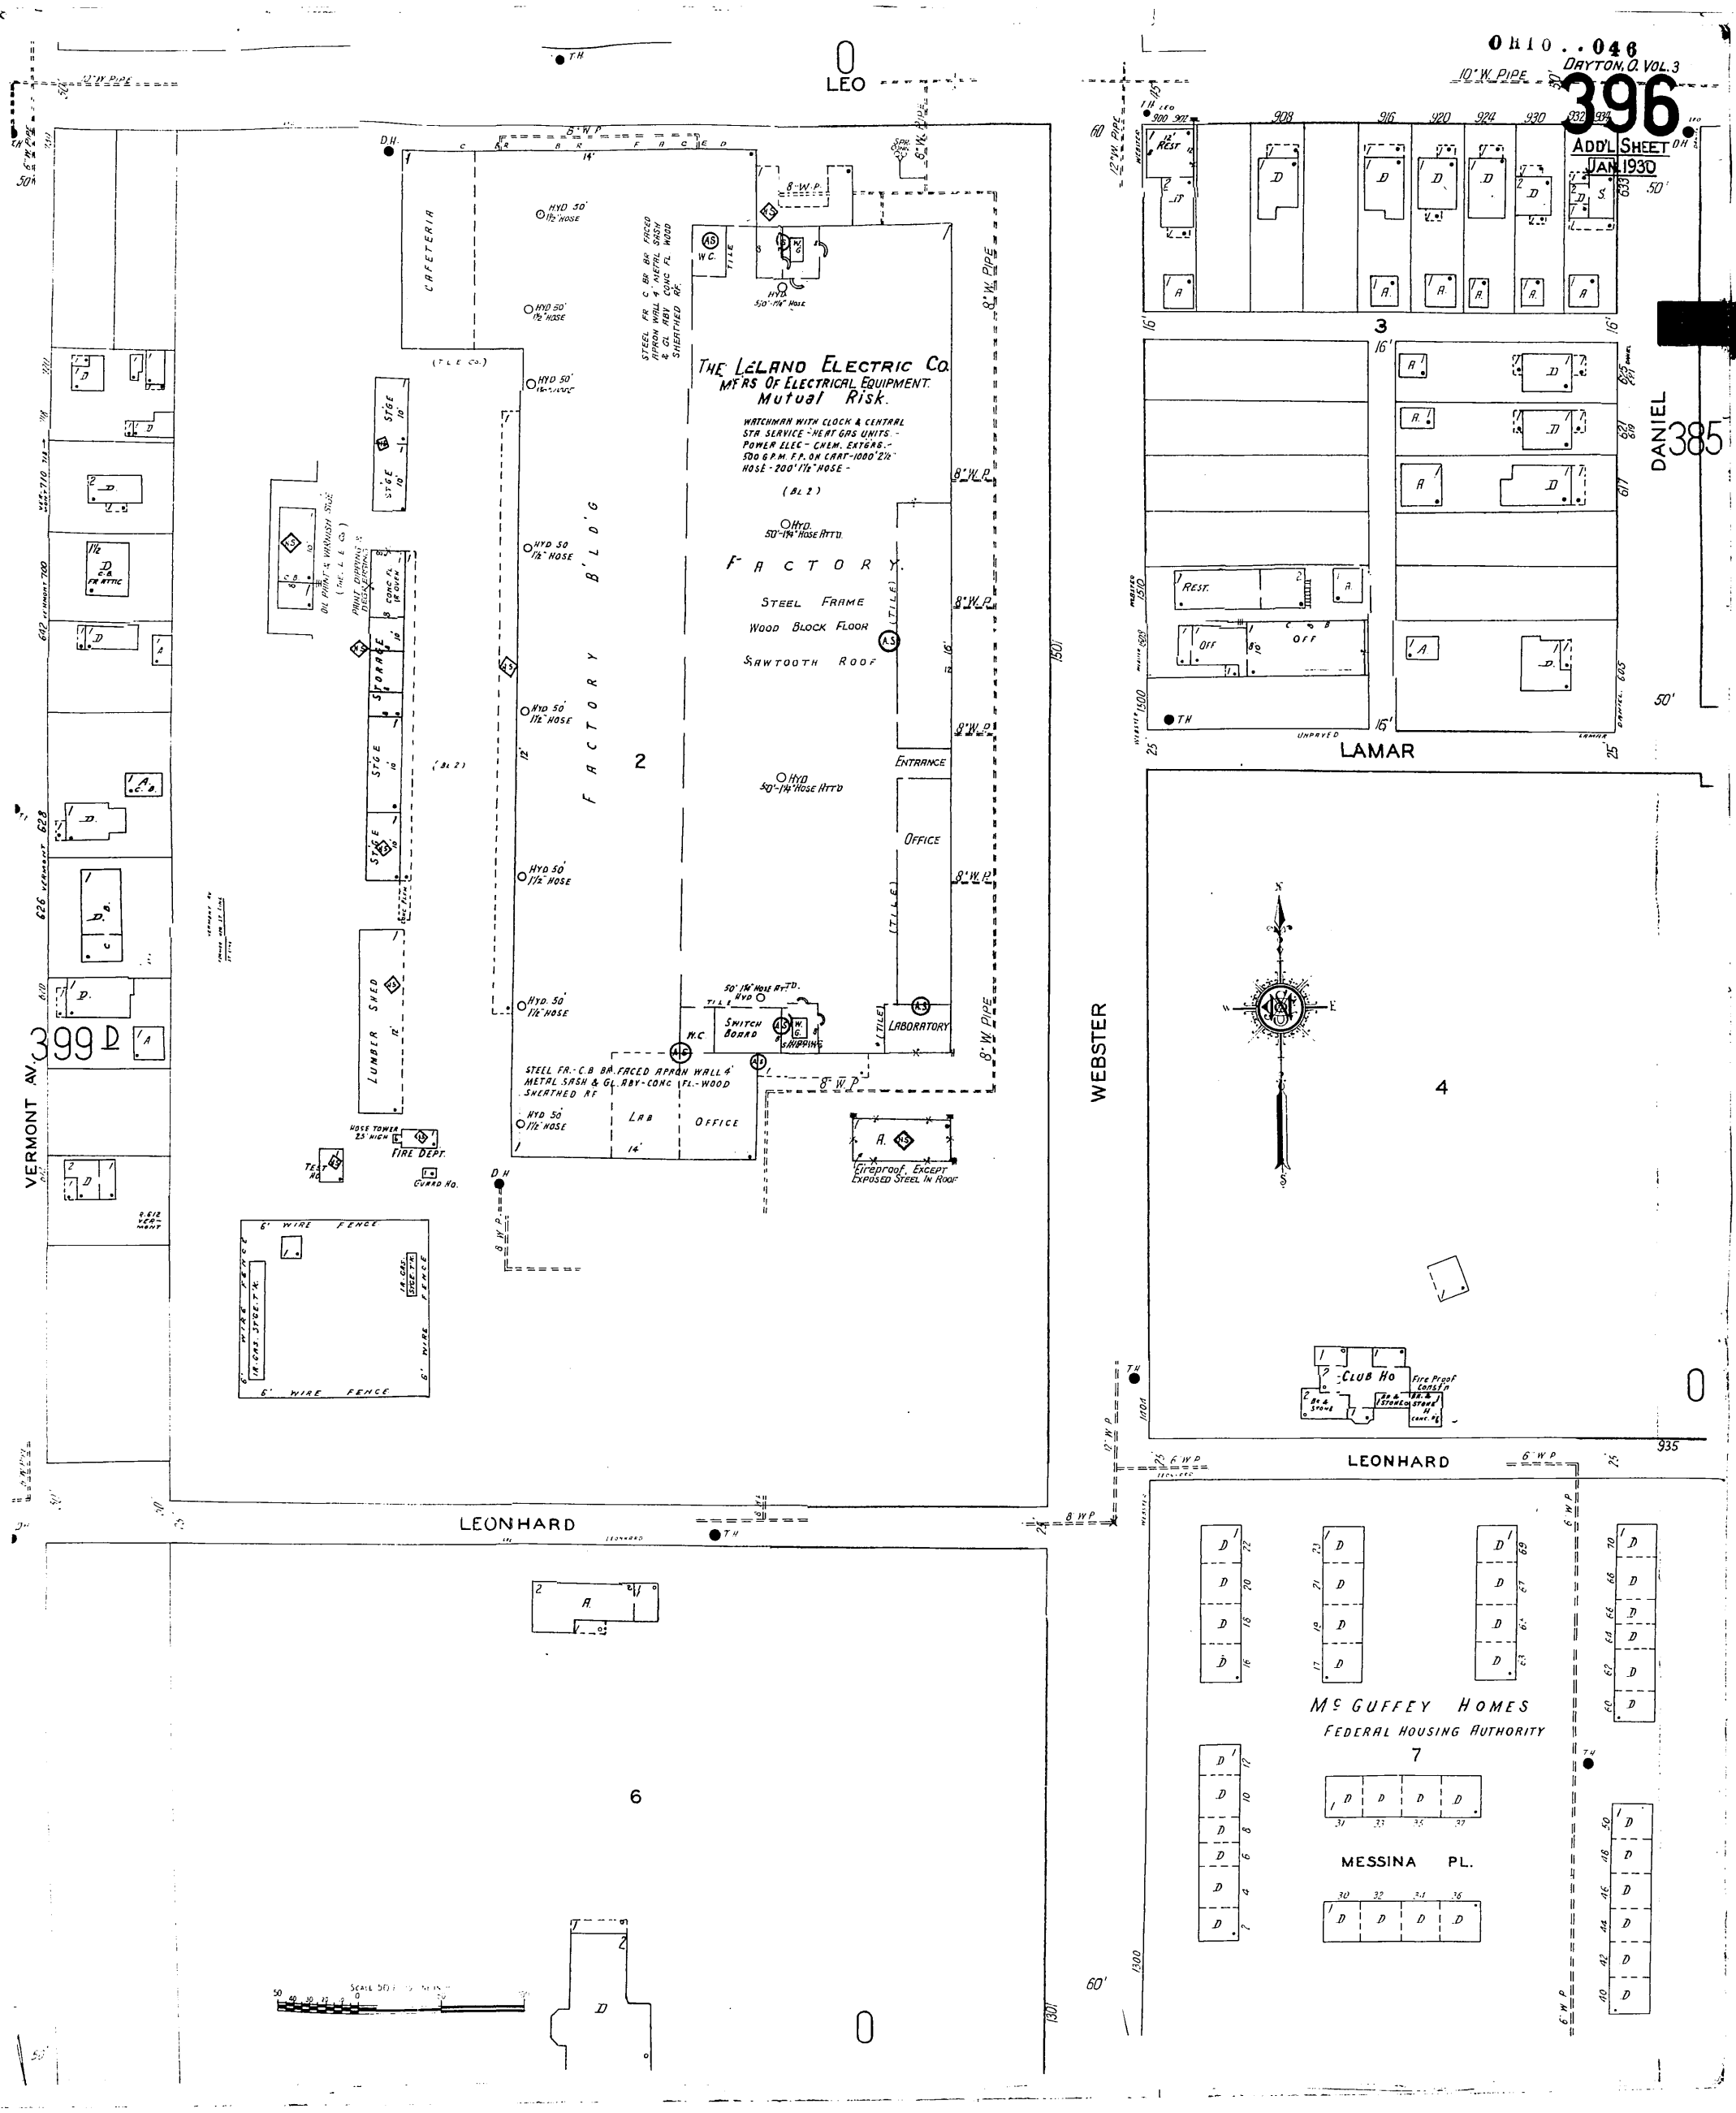
OHIO..046
DAYTON, O. VOL. 3
396
ADD'L SHEET
JAN. 1930
DANIEL
385
LEO
CAFETERIA
THE LELAND ELECTRIC CO.
MFRS OF ELECTRICAL EQUIPMENT.
Mutual Risk.
WATCHMAN WITH CLOCK & CENTRAL STA SERVICE - HEAT GAS UNITS - POWER ELEC - CHEM. EXTERG. - 500 G.P.M. F.P. ON CART - 1000' 2½" HOSE - 200' 1½" HOSE -
FACTORY.
STEEL FRAME
WOOD BLOCK FLOOR
SAWTOOTH ROOF
FACTORY B'LD'G
2
ENTRANCE
OFFICE
LABORATORY
SWITCH BOARD
LUMBER SHED
LAB
OFFICE
FIRE DEPT.
GUARD HO.
Fireproof, Except Exposed Steel In Roof
VERMONT AV.
399
WEBSTER
LEONHARD
6
3
LAMAR
4
CLUB HO
Fire Proof Constn
LEONHARD
McGUFFEY HOMES
FEDERAL HOUSING AUTHORITY
7
MESSINA PL.