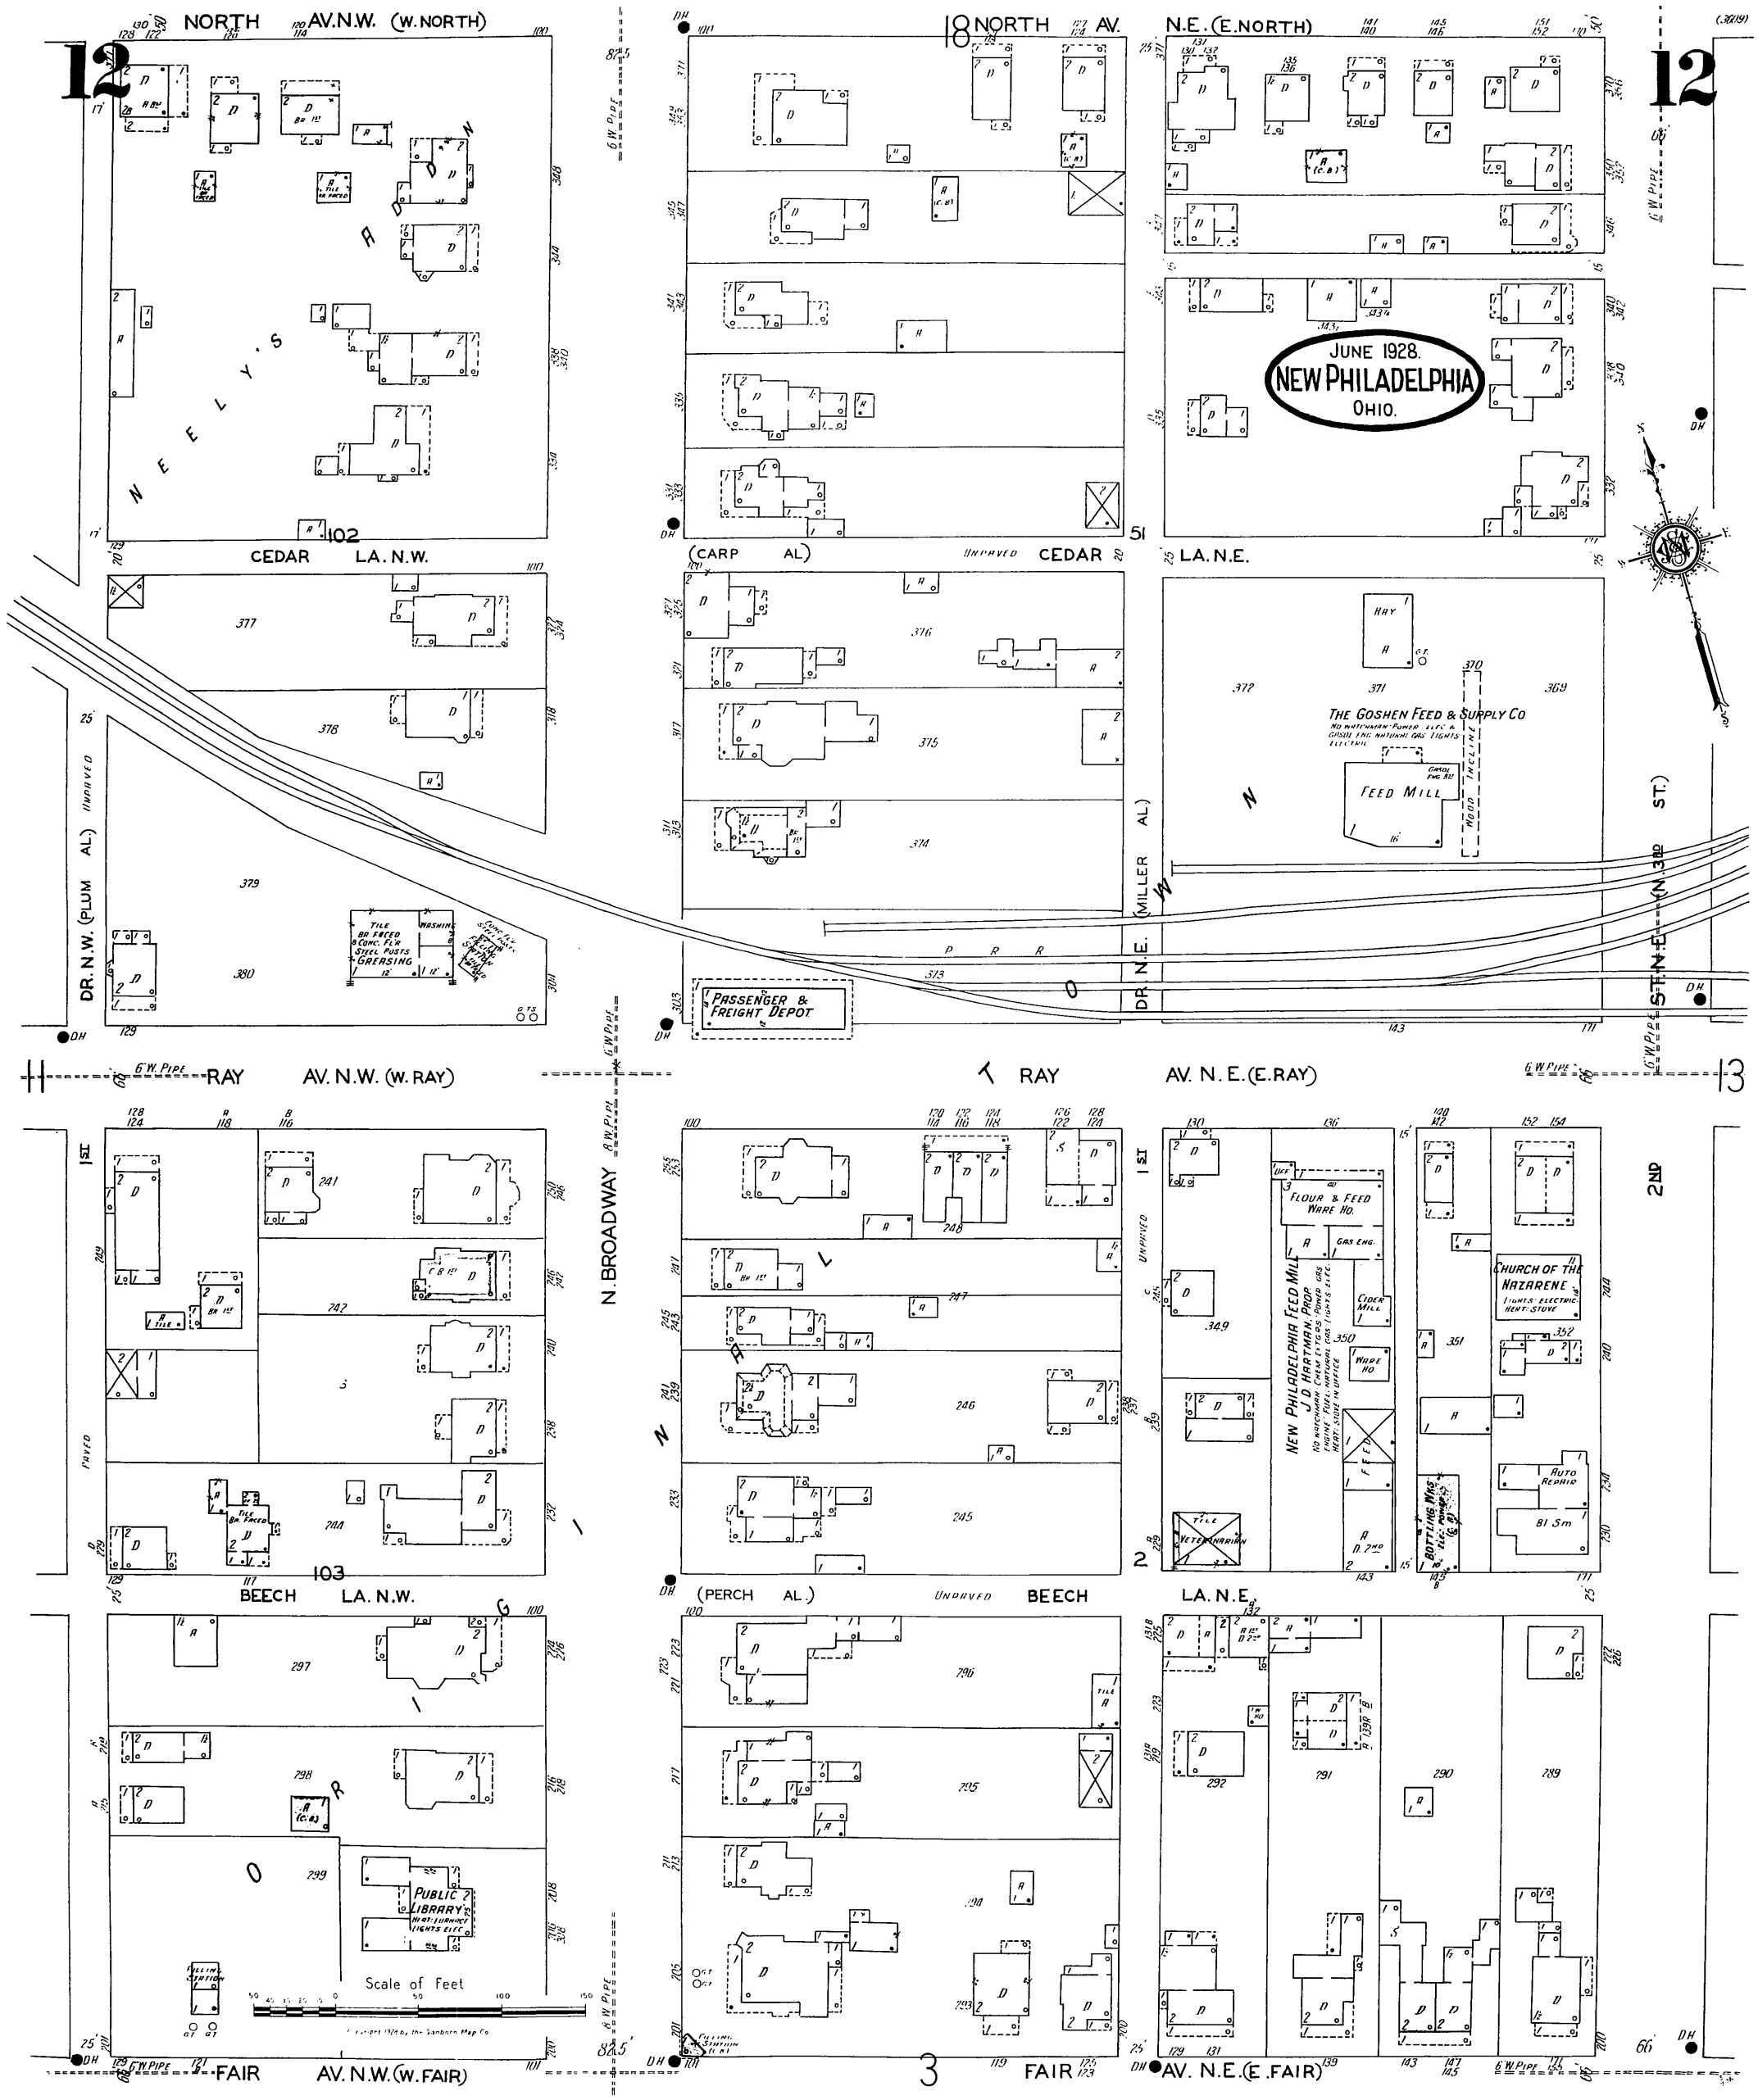
12
NORTH AV.N.W. (W.NORTH)
NEELY'S ADDN
CEDAR LA. N.W.
DR. N.W. (PLUM AL.)
UNPAVED
TILE BR FACED & CONC. FLR STEEL POSTS GREASING
WASHING
RAY AV. N.W. (W. RAY)
6" W. PIPE
N. BROADWAY
8" W. PIPE
1ST
PAVED
BEECH LA. N.W.
PUBLIC LIBRARY
HOT AIR FURNACE LIGHTS ELEC.
FILLING STATION
Scale of Feet
FAIR AV. N.W. (W. FAIR)
18 NORTH AV. N.E. (E.NORTH)
JUNE 1928.
NEW PHILADELPHIA
OHIO.
(CARP AL)
CEDAR LA. N.E.
THE GOSHEN FEED & SUPPLY CO
FEED MILL
WOOD INCLINE
PASSENGER & FREIGHT DEPOT
DR. N.E. (MILLER AL.)
P R R
RAY AV. N. E. (E.RAY)
FLOUR & FEED WARE HO.
NEW PHILADELPHIA FEED MILL
J. D. HARTMAN, PROP.
CIDER MILL
WARE HO.
CHURCH OF THE NAZARENE
LIGHTS - ELECTRIC HEAT - STOVE
AUTO REPAIR
BOTTLING WKS
VETERINARIAN
(PERCH AL.)
BEECH LA. N.E.
2ND
FAIR AV. N.E. (E. FAIR)
3