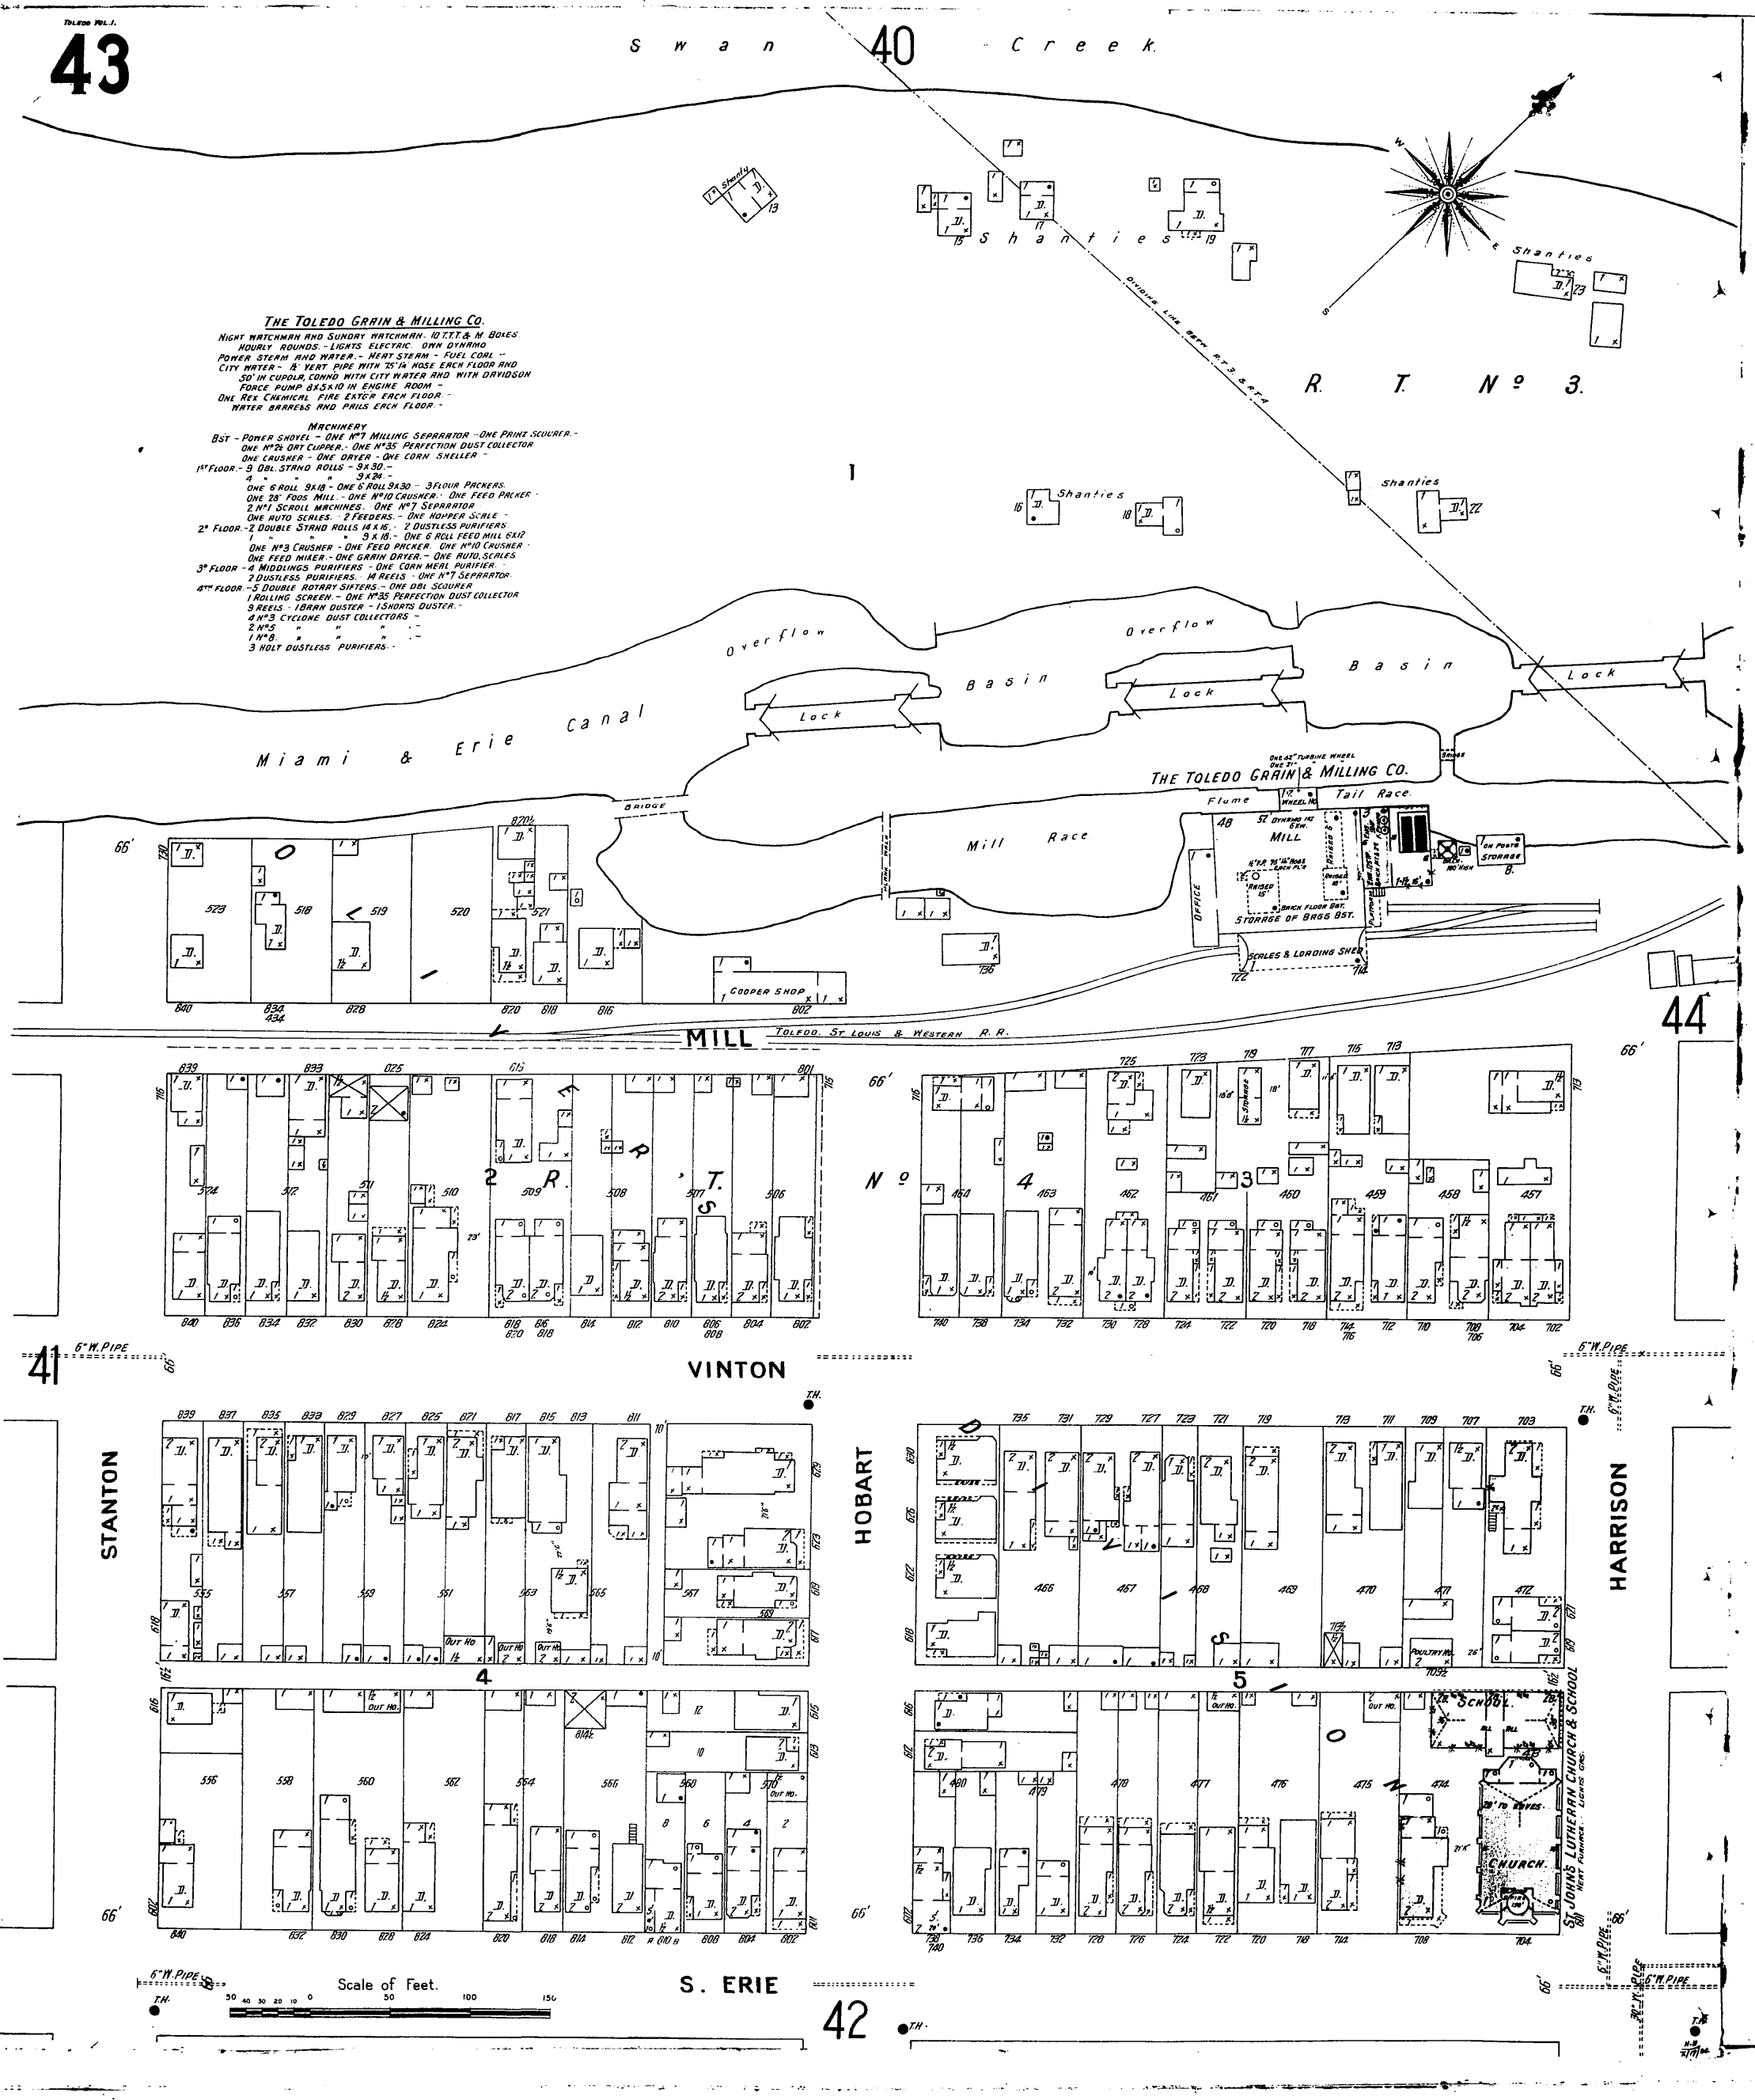
Swan Creek
40
Shanties
R. T. No 3.
Divide Line betw R.T.3 & R.T.4
THE TOLEDO GRAIN & MILLING CO.
NIGHT WATCHMAN AND SUNDRY WATCHMAN - 10 T.T.T. & M BOXES.
HOURLY ROUNDS. - LIGHTS ELECTRIC. OWN DYNAMO
POWER STEAM AND WATER. - HEAT STEAM - FUEL COAL -
CITY WATER - 1½" YERT PIPE WITH 75' 1¼" HOSE EACH FLOOR AND
50' IN CUPOLA, CONND WITH CITY WATER AND WITH DAVIDSON
FORCE PUMP 8x5x10 IN ENGINE ROOM -
ONE REX CHEMICAL FIRE EXT'GR EACH FLOOR. -
WATER BARRELS AND PAILS EACH FLOOR. -
MACHINERY
BST - POWER SHOVEL - ONE No 7 MILLING SEPARATOR - ONE PRINZ SCOURER. -
ONE No 2½ ORT CLIPPER. - ONE No 35 PERFECTION DUST COLLECTOR
ONE CRUSHER - ONE DRYER - ONE CORN SHELLER -
1st FLOOR. - 9 OBL. STAND ROLLS - 9x30. -
4 " " " 9x24. -
ONE 6 ROLL 9x18 - ONE 6 ROLL 9x30. - 3 FLOUR PACKERS.
ONE 28" FOOS MILL. - ONE No 10 CRUSHER. - ONE FEED PACKER -
2 No 1 SCROLL MACHINES. ONE No 7 SEPARATOR
ONE AUTO SCALES. - 2 FEEDERS. - ONE HOPPER SCALE -
2d FLOOR. - 2 DOUBLE STAND ROLLS 14x16. - 2 DUSTLESS PURIFIERS
1 " " " 9x18. - ONE 6 ROLL FEED MILL 6x12
ONE No 3 CRUSHER - ONE FEED PACKER. ONE No 10 CRUSHER -
ONE FEED MIXER. - ONE GRAIN DRYER. - ONE AUTO. SCALES
3d FLOOR - 4 MIDDLINGS PURIFIERS - ONE CORN MEAL PURIFIER. -
2 DUSTLESS PURIFIERS. 14 REELS - ONE No 7 SEPARATOR.
4th FLOOR. - 5 DOUBLE ROTARY SIFTERS. - ONE OBL SCOURER
1 ROLLING SCREEN. - ONE No 35 PERFECTION DUST COLLECTOR
9 REELS - 1 BRAN DUSTER - 1 SHORTS DUSTER. -
4 No 3 CYCLONE DUST COLLECTORS -
2 No 5 " " " . -
1 No 8 " " " . -
3 HOLT DUSTLESS PURIFIERS. -
Miami & Erie Canal
Overflow
Basin
Lock
Bridge
Mill Race
Flume
Tail Race
Mill
Office
Storage of Bags Bst.
Scales & Loading Shed
Cooper Shop
Toledo, St Louis & Western R. R.
44
MILL
STREET
No 4
No 3
VINTON
41
6" W. Pipe
STANTON
HOBART
HARRISON
No 5
No 4
School
Church
St Johns Lutheran Church & School
S. ERIE
Scale of Feet.
42