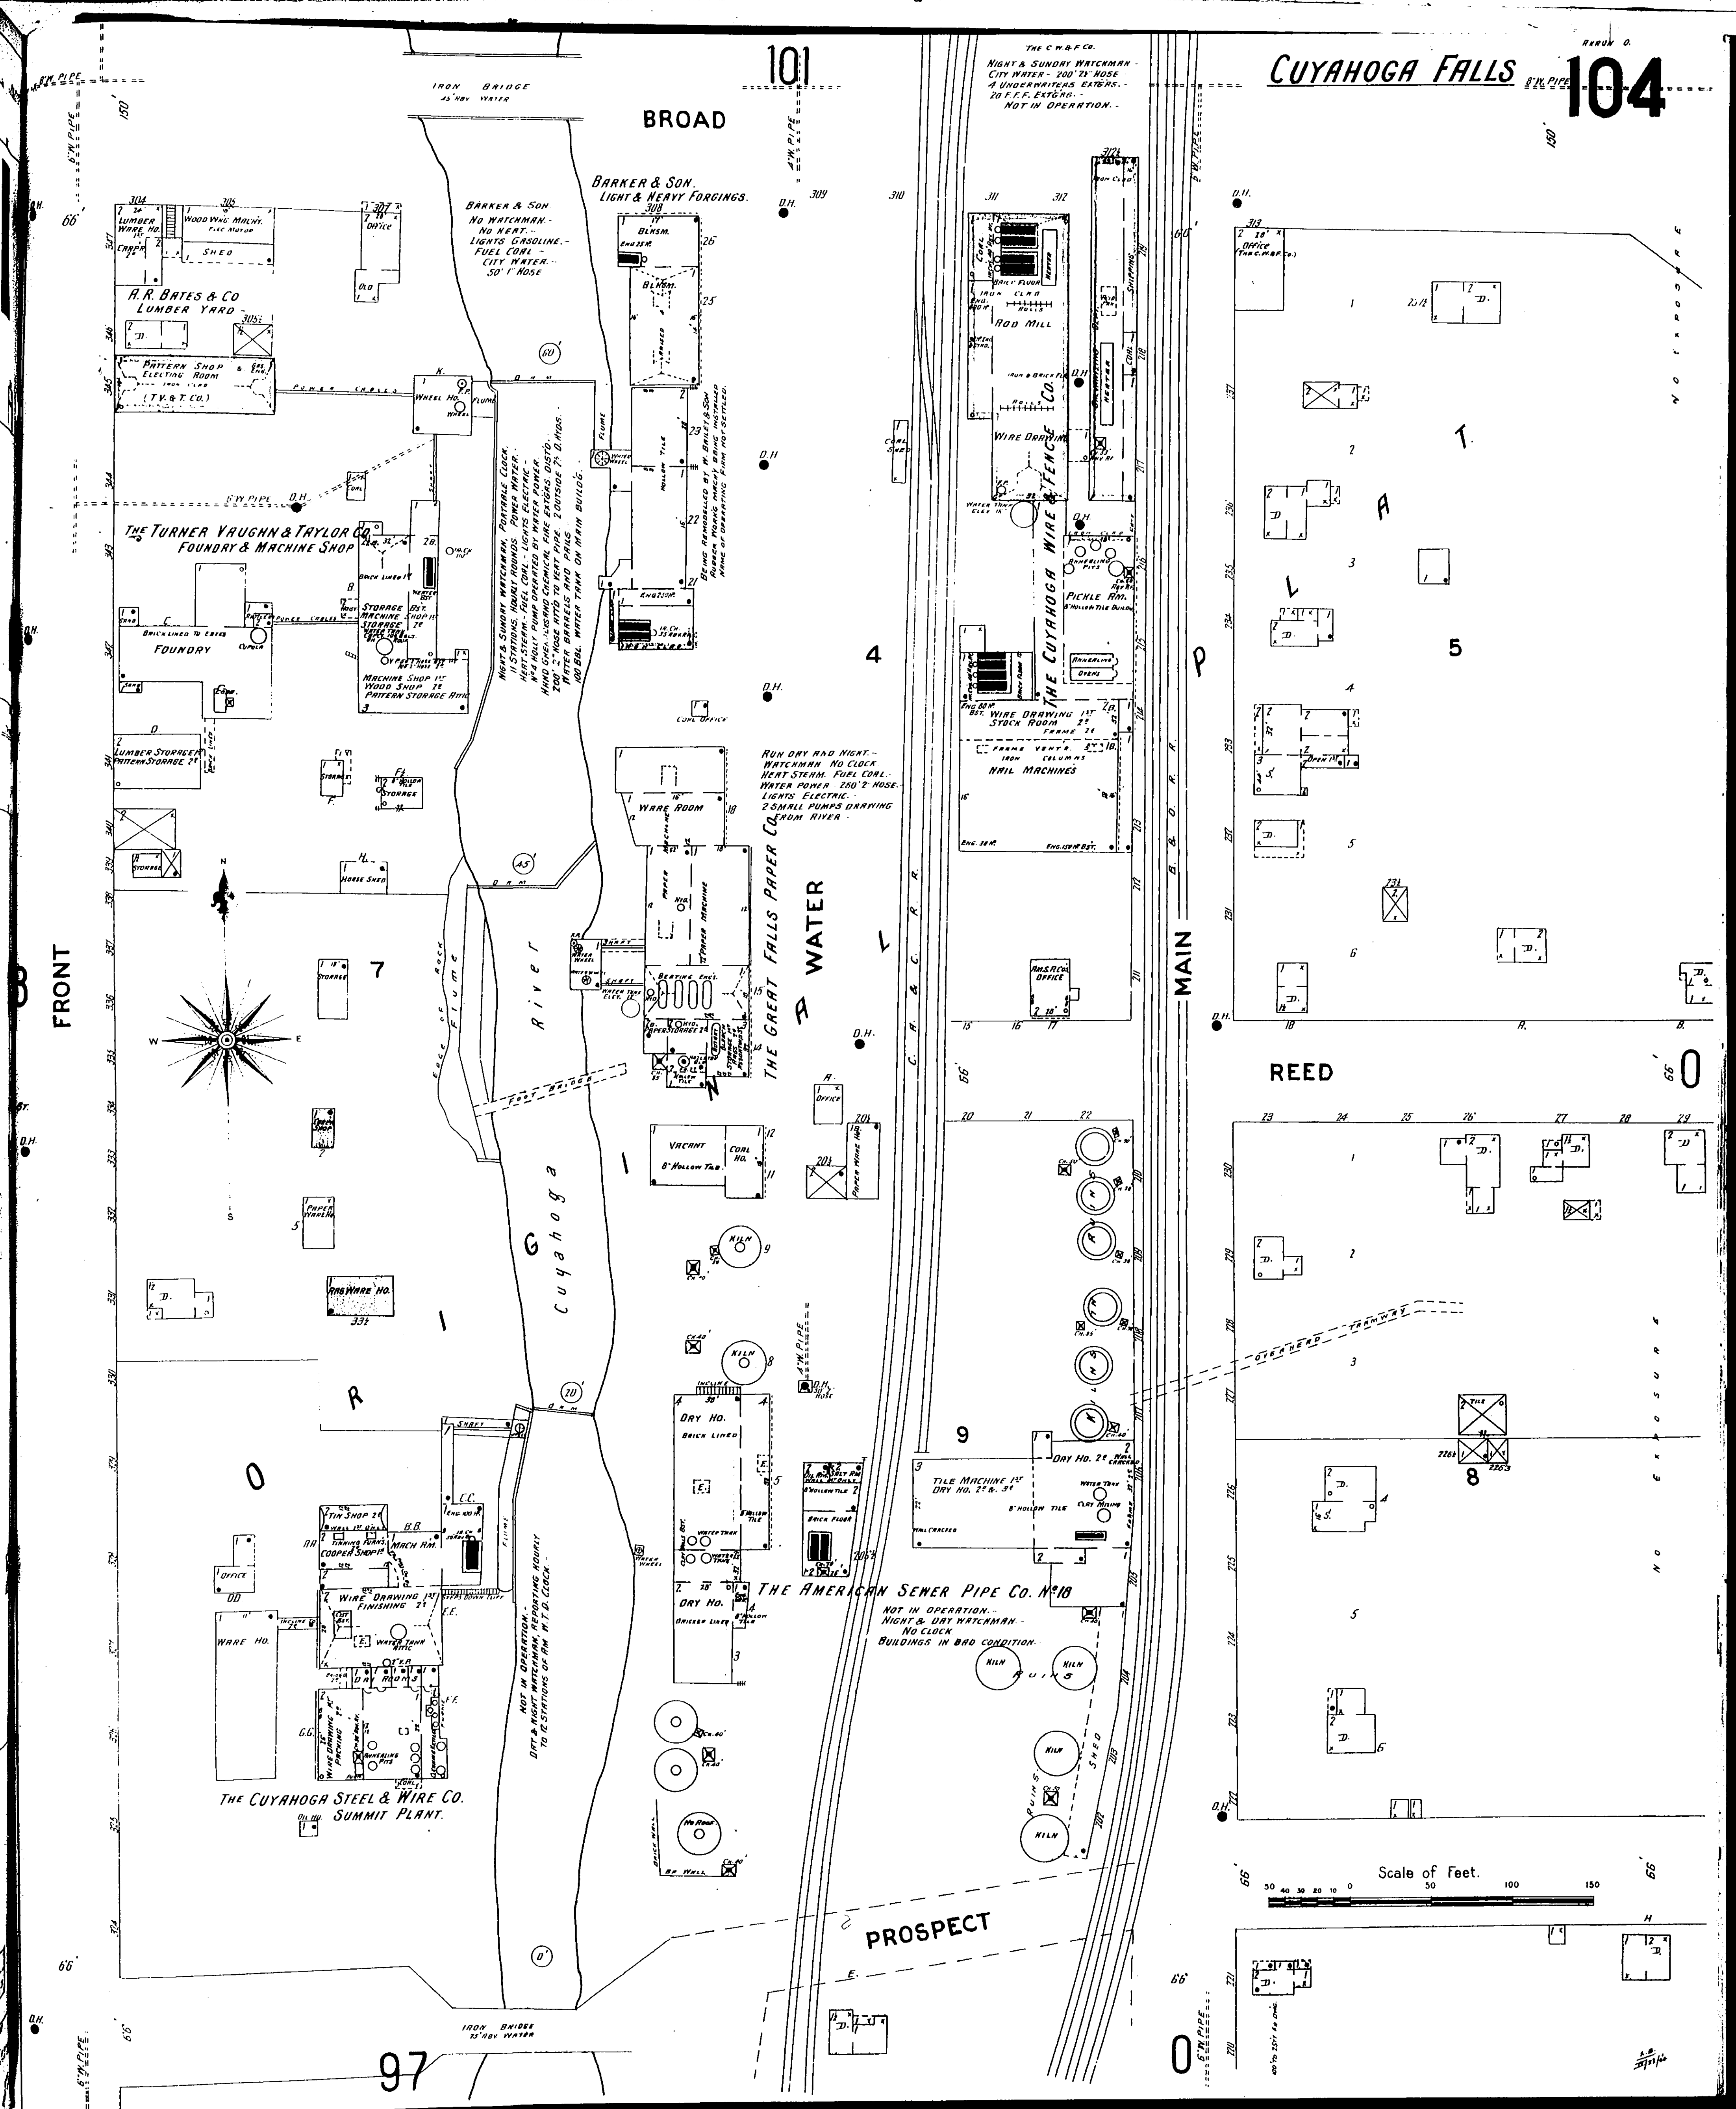
CUYAHOGA FALLS
AKRON O.
104
101
97
BROAD
FRONT
WATER
MAIN
REED
PROSPECT
ORIGINAL PLAT
IRON BRIDGE 45' ABV. WATER
IRON BRIDGE 75' ABV. WATER
Cuyahoga River
Edge of Rock Flume
FOOT BRIDGE
DAM
FLUME
C. A. & C. R. R.
B. & O. R. R.
8"W. PIPE
6"W. PIPE
4"W. PIPE
A. R. BATES & CO LUMBER YARD.
LUMBER WARE HO.
CARP.
WOOD WKG. MACHY. ELEC. MOTOR
SHED
OFFICE
PATTERN SHOP & ELECTING ROOM IRON CLAD (T.V. & T. CO.)
POWER CABLES
WHEEL HO.
THE TURNER VAUGHN & TAYLOR CO. FOUNDRY & MACHINE SHOP
FOUNDRY
BRICK LINED TO EAVES
CUPOLA
STORAGE
MACHINE SHOP
PATTERN STORAGE
MACHINE SHOP 1ST WOOD SHOP 2D PATTERN STORAGE ATTIC
LUMBER STORAGE 1ST PATTERN STORAGE 2D
HORSE SHED
PAPER WARE HO.
RAG WARE HO.
NIGHT & SUNDAY WATCHMAN, PORTABLE CLOCK. 11 STATIONS, HOURLY ROUNDS. POWER WATER. HEAT STEAM. FUEL COAL. LIGHTS ELECTRIC. NO. 4 HOLLY PUMP OPERATED BY WATER POWER. HAND GRENADES AND CHEMICAL FIRE EXTGRS. DISTD. 200' 2" HOSE ATTD TO VERT PIPE. 2 OUTSIDE 2½ D. HYDS. WATER BARRELS AND PAILS. 100 BBL. WATER TANK ON MAIN BUILDG.
BARKER & SON. LIGHT & HEAVY FORGINGS.
BARKER & SON NO WATCHMAN. NO HEAT. LIGHTS GASOLINE. FUEL COAL. CITY WATER. 50' 1" HOSE
BLKSM.
HOLLOW TILE
BEING REMODELLED BY W. BAILEY & SON RUBBER WORKS MACHY. BEING INSTALLED NAME OF OPERATING FIRM NOT SETTLED.
COAL OFFICE
COAL SHED
THE GREAT FALLS PAPER CO.
RUN DAY AND NIGHT. WATCHMAN NO CLOCK. HEAT STEAM. FUEL COAL. WATER POWER. 250' 2" HOSE. LIGHTS ELECTRIC. 2 SMALL PUMPS DRAWING FROM RIVER.
WARE ROOM
PAPER MACHINE
BEATING ENGS.
WATER WHEEL
VACANT 8" HOLLOW TILE
COAL HO.
OFFICE
PAPER WARE HO.
KILN
DRY HO. BRICK LINED
THE C.W.&F. CO. NIGHT & SUNDAY WATCHMAN. CITY WATER. 200' 2½" HOSE. 4 UNDERWRITERS EXTGRS. 20 F.F.F. EXTGRS. NOT IN OPERATION.
THE CUYAHOGA WIRE & FENCE CO.
ROD MILL
WIRE DRAWING
GALVANIZING DEPT.
HEATER
SHIPPING
ANNEALING PITS
PICKLE RM. 8" HOLLOW TILE BUILDG.
ANNEALING OVENS
WIRE DRAWING 1ST STOCK ROOM 2D
NAIL MACHINES
OFFICE (THE C.W.&F. CO.)
AM. S. P. CO'S OFFICE
THE AMERICAN SEWER PIPE CO. NO. 18
NOT IN OPERATION. NIGHT & DAY WATCHMAN. NO CLOCK. BUILDINGS IN BAD CONDITION.
TILE MACHINE 1ST DRY HO. 2D & 3D
DRY HO. 2D
WATER TANK
CLAY MIXING
RUINS
SHED
NO ROOF
OVERHEAD TRAMWAY
THE CUYAHOGA STEEL & WIRE CO. SUMMIT PLANT.
NOT IN OPERATION. DAY & NIGHT WATCHMAN, REPORTING HOURLY TO 12 STATIONS OF AM. N.T.D. CLOCK.
TIN SHOP
TINNING FURNS.
COOPER SHOP
MACH. RM.
WIRE DRAWING FINISHING
WATER TANK ATTIC
DRY ROOMS
WIRE DRAWING PACKING
ANNEALING PITS
WARE HO.
OIL HO.
NO EXPOSURE
Scale of Feet.
50 40 30 20 10 0 50 100 150