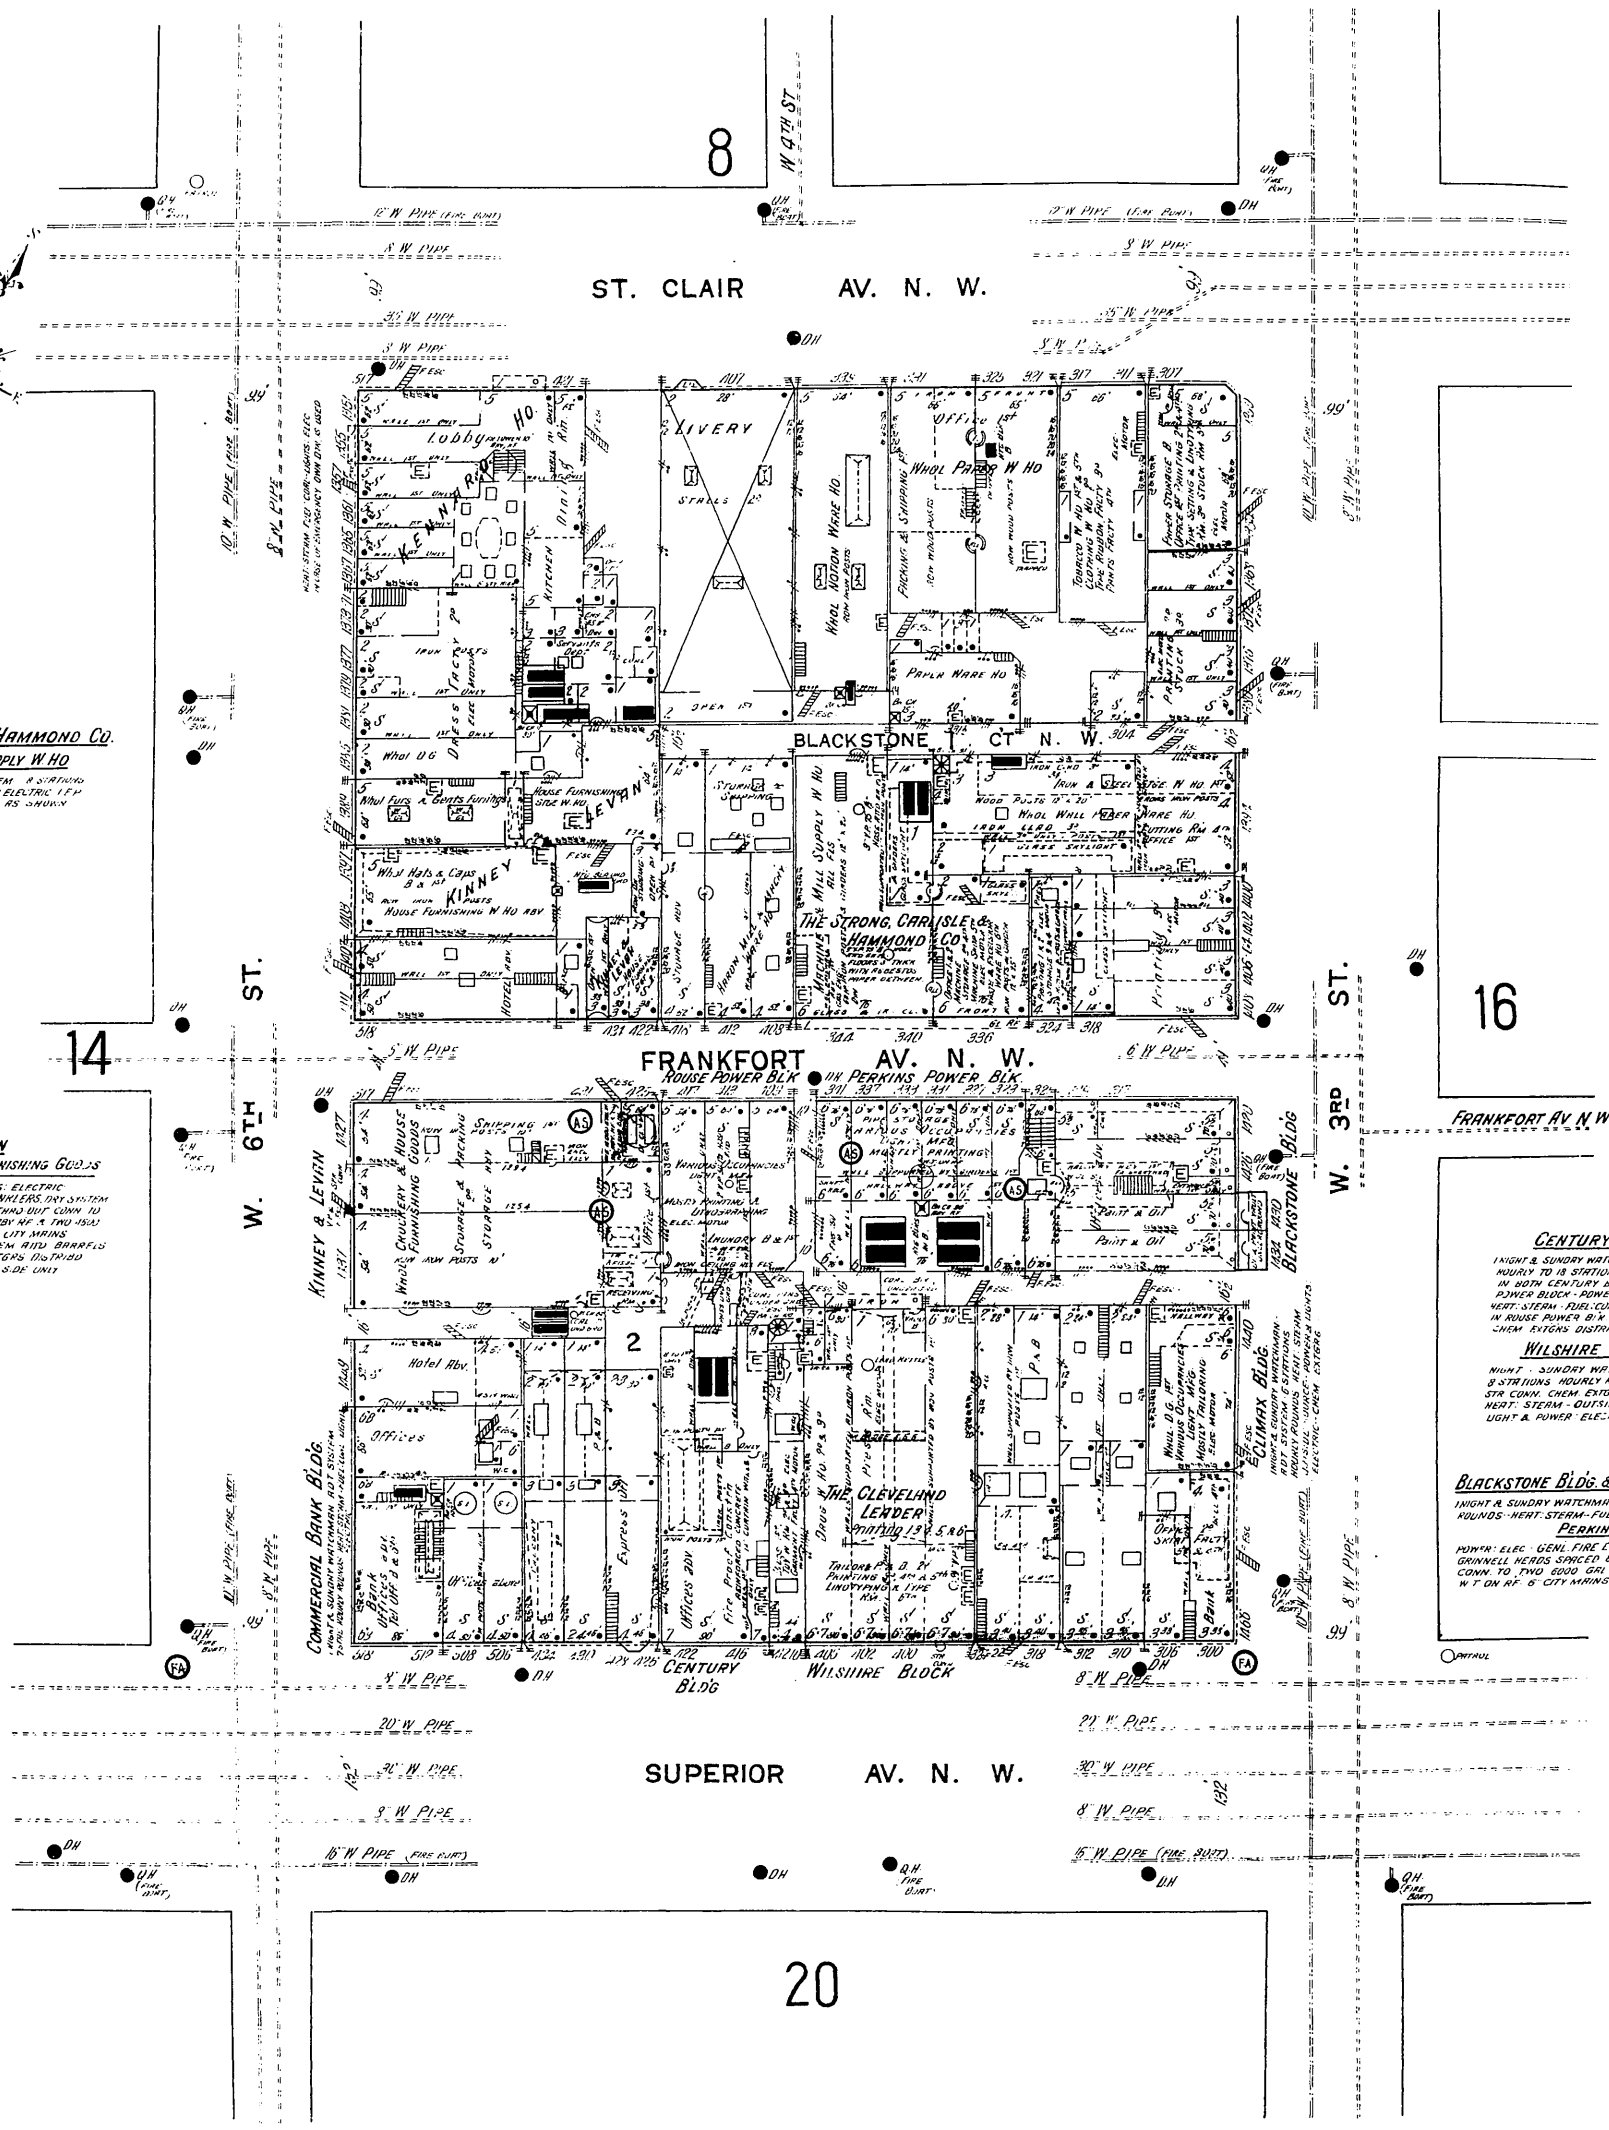

The Strong, Carlisle & Hammond Co.
Machine & Mill Supply W. Ho.

Night & Sundry Watchman R.D.T. System. 8 Stations Rounds. Heat: Steam. Lights: Electric. I.F.P. Fuel: Coal. Two 3" Fds. & Hose Attd. as Shown. City Water. Chem. Extgrs. Distribd. Elevators & Stairways Trapped.

Kinney & Levan
Whol. Crockery & House Furnishing Goods

Night Watchman. Heat: Steam. Lights: Electric. Genl. Fire Extgr. Cos. Auto Sprinklers. Dry System. Grinnell Heads Spaced 8' x 8'. Thro. Out. Conn. to One 8000 Gal. Gravity Tank 30' Abv. Rf. & Two 1500 Gal. Pressure Tanks on Rf. & 8" City Mains. City Water. Supervisory System Auto. Barrels. Cemented & Grils. & Chem. Extgrs. Distribd. Hose Rouse Rf. Area Tin on One Side Unit.

Century Bldg.

Night & Sundry Watchman - Reports Hourly to 18 Stations. R.D.T. System in both Century Bldg. & Rouse Power Block - Power & Lights - Elec. I.F.P. Heat - Steam - Fuel: Coal - 2" V.P. with Hose in Rouse Power Bldg. City Water. Chem. Extgrs. Distribd.

Wilshire Block

Night - Sundry Watchman - R.D.T. System 8 Stations Hourly Rounds - 2½" V.P. Nonosf. Str. Conn. Chem. Extgrs. Distribd. Heat: Steam - Outside Source. Light & Power - Electric.

Blackstone Bldg. & Perkins Power Block

Night & Sundry Watchman - R.D.T. System - 11 Stations Hourly Rounds - Heat: Steam - Fuel: Coal.

Perkins Power Blk.

Power: Elec. - Genl. Fire Extgr. Cos. Auto. Sprinklers. Grinnell Heads Spaced 8' x 8' Throughout. Wet System. Conn. to Two 6000 Gal. Air Tanks & One 1500 Gal. W.T. on Rf. 8" City Mains - City Water.