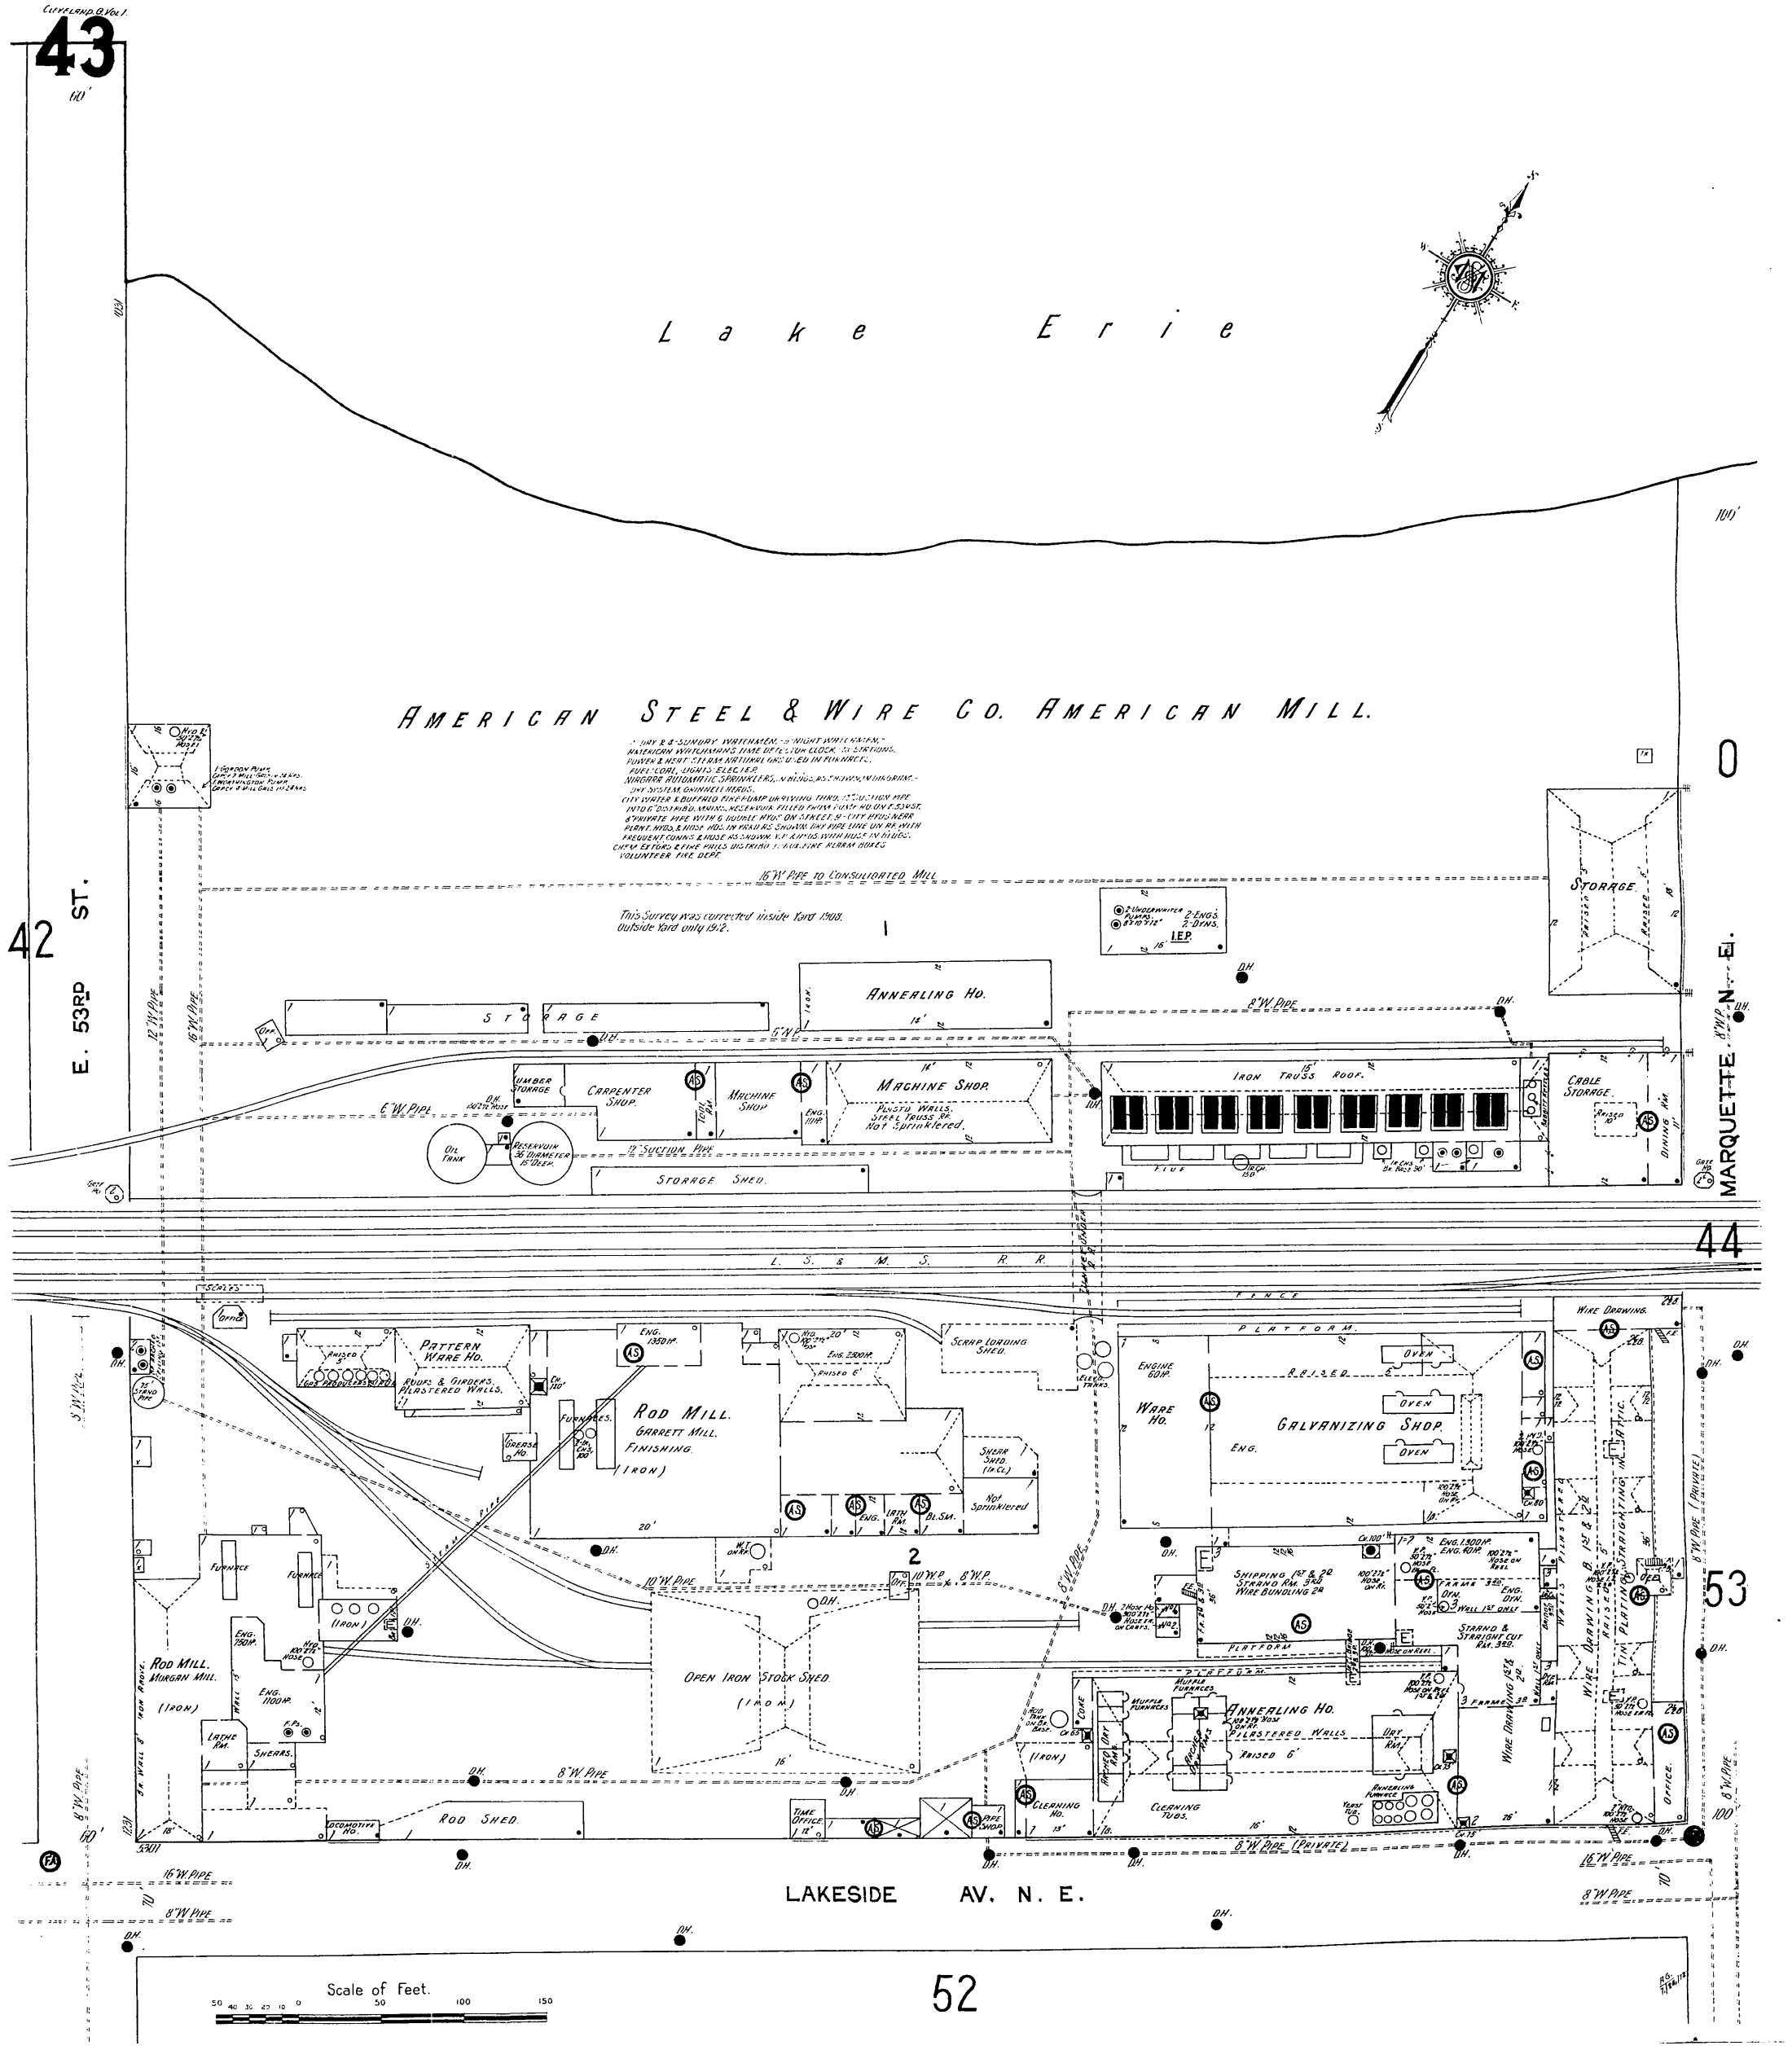
Cleveland, O. Vol. 1.
43
Lake Erie
American Steel & Wire Co. American Mill.
16" W. Pipe to Consolidated Mill
This Survey was corrected inside Yard 1908.
Outside Yard only 1912.
Storage
Annealing Ho.
Storage
Lumber Storage
Carpenter Shop.
Machine Shop
Machine Shop.
Iron Truss Roof.
Cable Storage.
Oil Tank
Reservoir 36' Diameter 15' Deep.
Storage Shed.
E. 53rd St.
Marquette St. N. E.
L. S. & M. S. R. R.
Fence
Platform.
Pattern Ware Ho.
Rod Mill.
Garrett Mill.
Finishing.
(Iron)
Scrap Loading Shed.
Ware Ho.
Galvanizing Shop.
Oven
Wire Drawing.
Furnace
Rod Mill.
Morgan Mill.
(Iron)
Open Iron Stock Shed.
(Iron)
Shipping 1st & 2d Strand Rm. 3rd Wire Bundling 2d
Annealing Ho.
Muffle Furnaces
Cleaning Tubs.
Cleaning Ho.
Rod Shed.
Time Office.
Pipe Shop.
Locomotive Ho.
Sherrs.
Lakeside Av. N. E.
Scale of Feet.
50 40 30 20 10 0 50 100 150
44
53
52