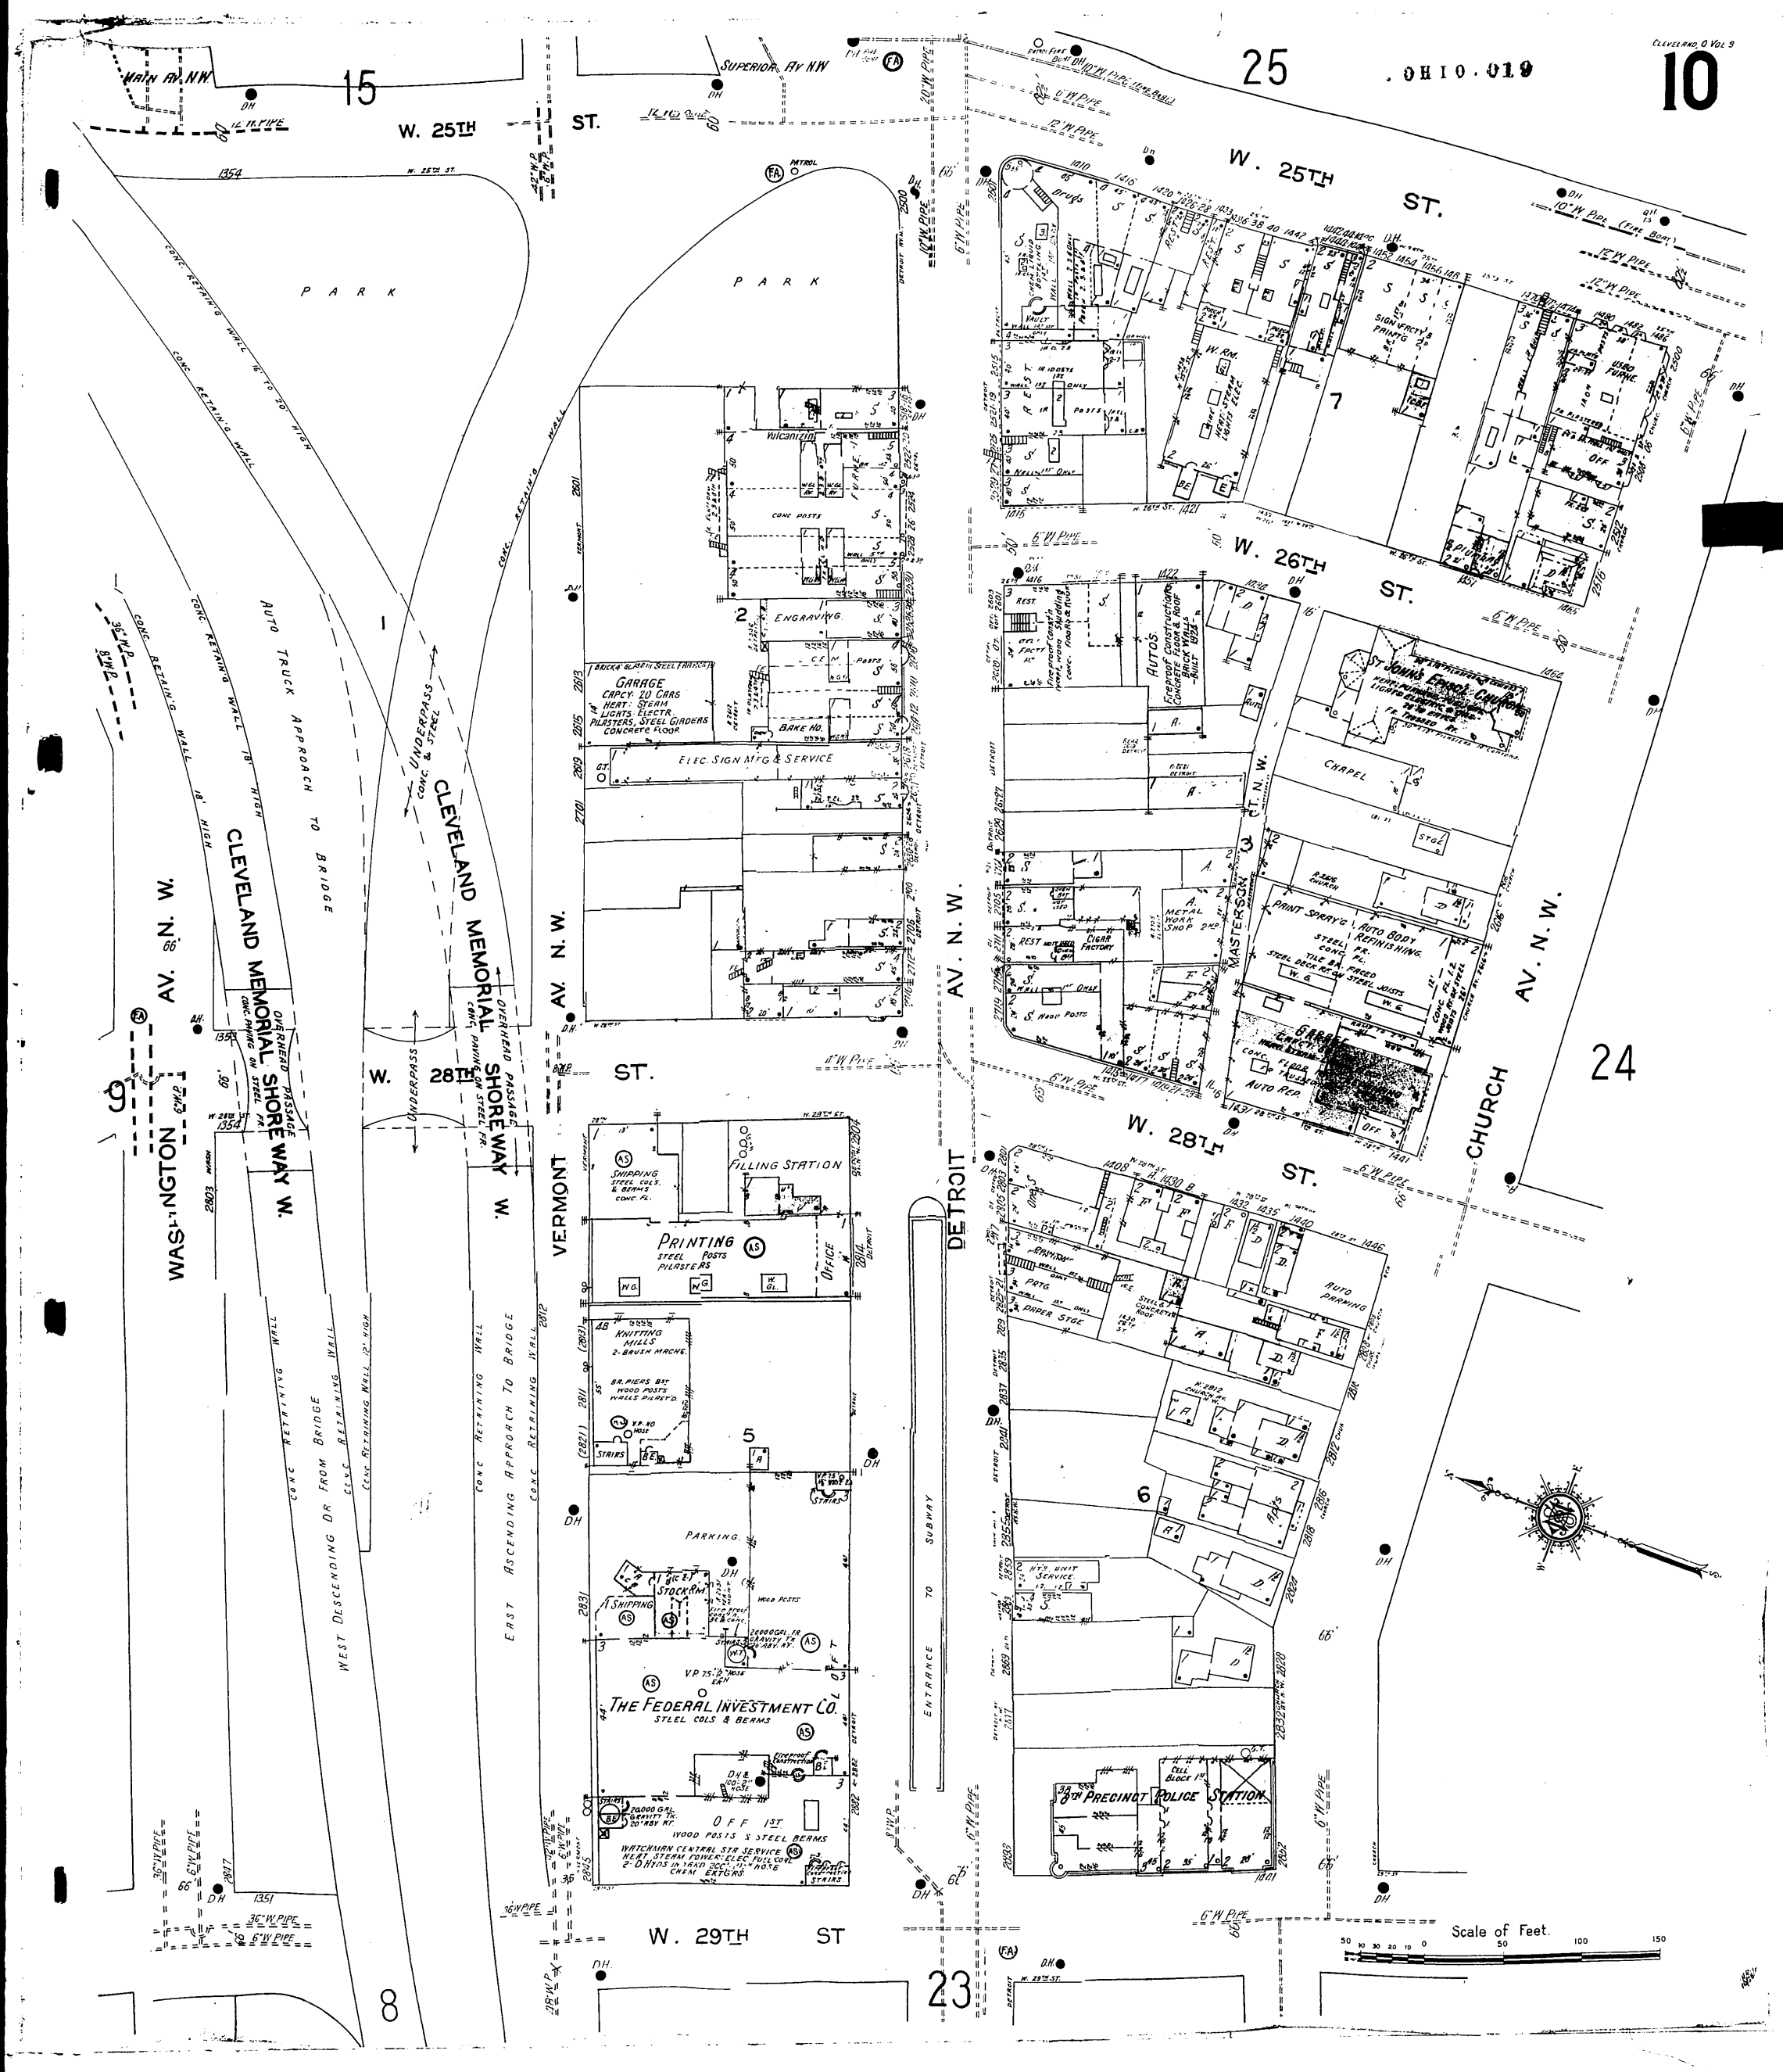

CLEVELAND, O VOL 9
10
.OHIO.019
15
25
24
23
8
9
W. 25TH ST.
W. 26TH ST.
W. 28TH ST.
W. 29TH ST
MAIN AV. N.W.
SUPERIOR AV. N.W.
PARK
AUTO TRUCK APPROACH TO BRIDGE
CLEVELAND MEMORIAL SHORE WAY W.
WASHINGTON AV. N.W.
VERMONT AV. N.W.
DETROIT AV. N.W.
CHURCH AV. N.W.
MASTERSON CT. N.W.
WEST DESCENDING DR. FROM BRIDGE
EAST ASCENDING APPROACH TO BRIDGE
ENTRANCE TO SUBWAY
GARAGE
CAPCY: 20 CARS
HEAT: STEAM
LIGHTS: ELECTR.
PILASTERS, STEEL GIRDERS
CONCRETE FLOOR
ELEC. SIGN MFG & SERVICE
ENGRAVING
BAKE HO.
FILLING STATION
PRINTING
STEEL POSTS
PILASTERS
OFFICE
KNITTING MILLS
2-BRUSH MACHS.
PARKING
STOCK RM.
THE FEDERAL INVESTMENT CO.
STEEL COLS & BEAMS
OFF 1ST
WOOD POSTS & STEEL BEAMS
WATCHMAN CENTRAL STA SERVICE
HEAT STEAM POWER: ELEC FUEL COAL
2-D HYDS IN YARD 200' 1½" HOSE
CHEM EXTGRS.
AUTOS
Fireproof Constructions
CONCRETE FLOOR & ROOF
BRICK WALLS
BUILT 1924
ST JOHN'S EPISCOPAL CHURCH
CHAPEL
PAINT SPRAY'G
AUTO BODY REFINISHING
STEEL FR.
CONC. FL.
TILE BR. FACED
STEEL DECK RF. ON STEEL JOISTS
AUTO REP.
AUTO PARKING
PAPER STGE
8TH PRECINCT POLICE STATION
CELL BLOCK 1ST
Scale of Feet.
50 10 30 20 10 0 50 100 150