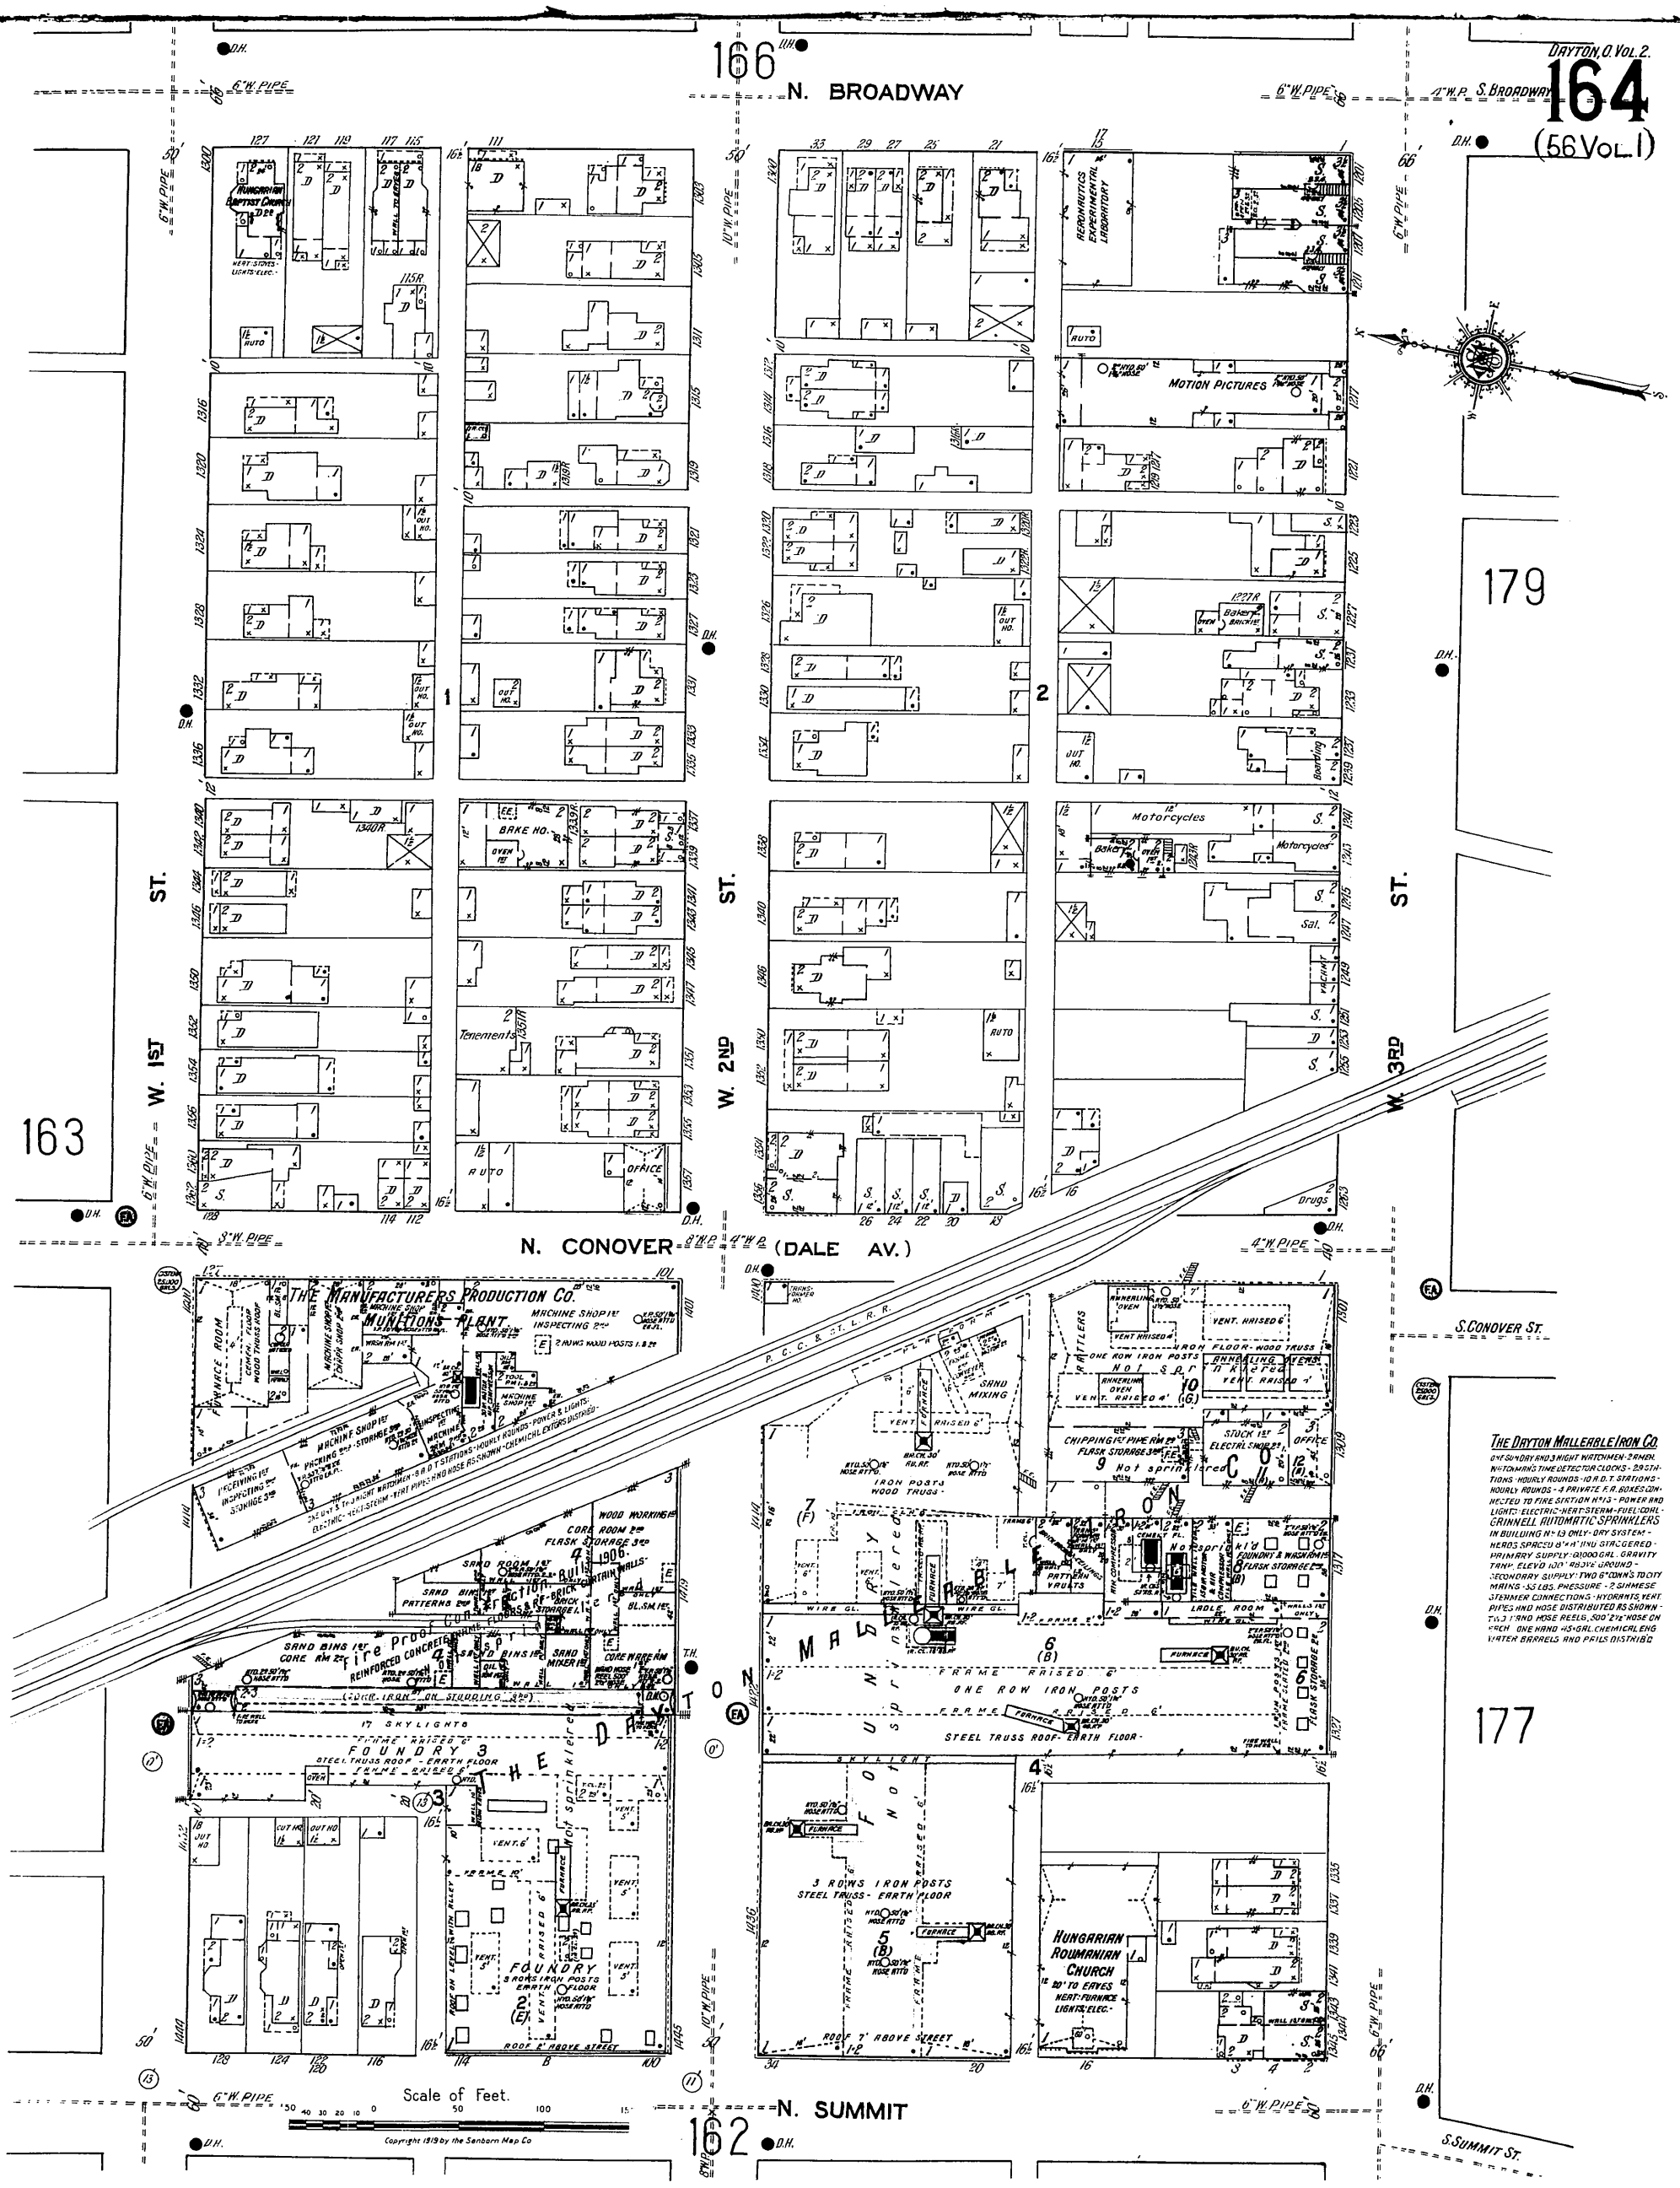
166
N. BROADWAY
6" W. PIPE
4" W.P. S. BROADWAY
163
179
177
162
W. 1ST ST.
W. 2ND ST.
W. 3RD ST.
N. CONOVER (DALE AV.)
S. CONOVER ST.
N. SUMMIT
S. SUMMIT ST.
P. C. C. & St. L. R.
HUNGARIAN BAPTIST CHURCH
AERONAUTICS EXPERIMENTAL LABORATORY
MOTION PICTURES
Baker Brickyd
Motorcycles
Sal.
Tenements
BAKE HO.
OFFICE
THE MANUFACTURERS PRODUCTION CO.
MUNITIONS PLANT
MACHINE SHOP
FURNACE ROOM
WOOD WORKING
CORE ROOM
FLASK STORAGE
SAND ROOM
SAND BINS
PATTERNS
CORE WARE RM
Fire Proof Construction
REINFORCED CONCRETE
17 SKYLIGHTS
FOUNDRY 3
STEEL TRUSS ROOF - EARTH FLOOR
FOUNDRY 2
3 ROWS IRON POSTS
EARTH FLOOR
ROOF 8' ABOVE STREET
THE DAYTON MALLEABLE IRON CO.
Not sprinklered
CHIPPING
FLASK STORAGE
IRON POSTS
WOOD TRUSS
SAND MIXING
ANNEALING OVENS
ONE ROW IRON POSTS
STEEL TRUSS ROOF - EARTH FLOOR
LADLE ROOM
FOUNDRY & WASH RM
PATTERN VAULTS
3 ROWS IRON POSTS
STEEL TRUSS - EARTH FLOOR
ROOF 7' ABOVE STREET
HUNGARIAN ROUMANIAN CHURCH
20' TO EAVES
HEAT: FURNACE
LIGHTS: ELEC.
THE DAYTON MALLEABLE IRON CO.
ONE SUNDAY AND 3 NIGHT WATCHMEN - 24 MEN.
WATCHMAN'S TIME DETECTOR CLOCKS - 29 STATIONS - HOURLY ROUNDS - 10 R.D.T. STATIONS - HOURLY ROUNDS - 4 PRIVATE F.R. BOXES CONNECTED TO FIRE STATION No 1 & 3 - POWER AND LIGHTS: ELECTRIC - HEAT: STEAM - FUEL: COAL
GRINNELL AUTOMATIC SPRINKLERS
IN BUILDING No 13 ONLY - DRY SYSTEM - HEADS SPACED 8' x 8' AND STAGGERED - PRIMARY SUPPLY: 61000 GAL. GRAVITY TANK, ELEV. 100' ABOVE GROUND - SECONDARY SUPPLY: TWO 8" CONN'S TO CITY MAINS - 55 LBS. PRESSURE - 2 SIAMESE STEAMER CONNECTIONS - HYDRANTS, YARD PIPES AND HOSE DISTRIBUTED AS SHOWN - TWO 1" AND HOSE REELS, 500' 2½" HOSE ON EACH. ONE HAND 45 GAL. CHEMICAL ENG. WATER BARRELS AND PAILS DISTRIBD.
Scale of Feet.
Copyright 1919 by the Sanborn Map Co.