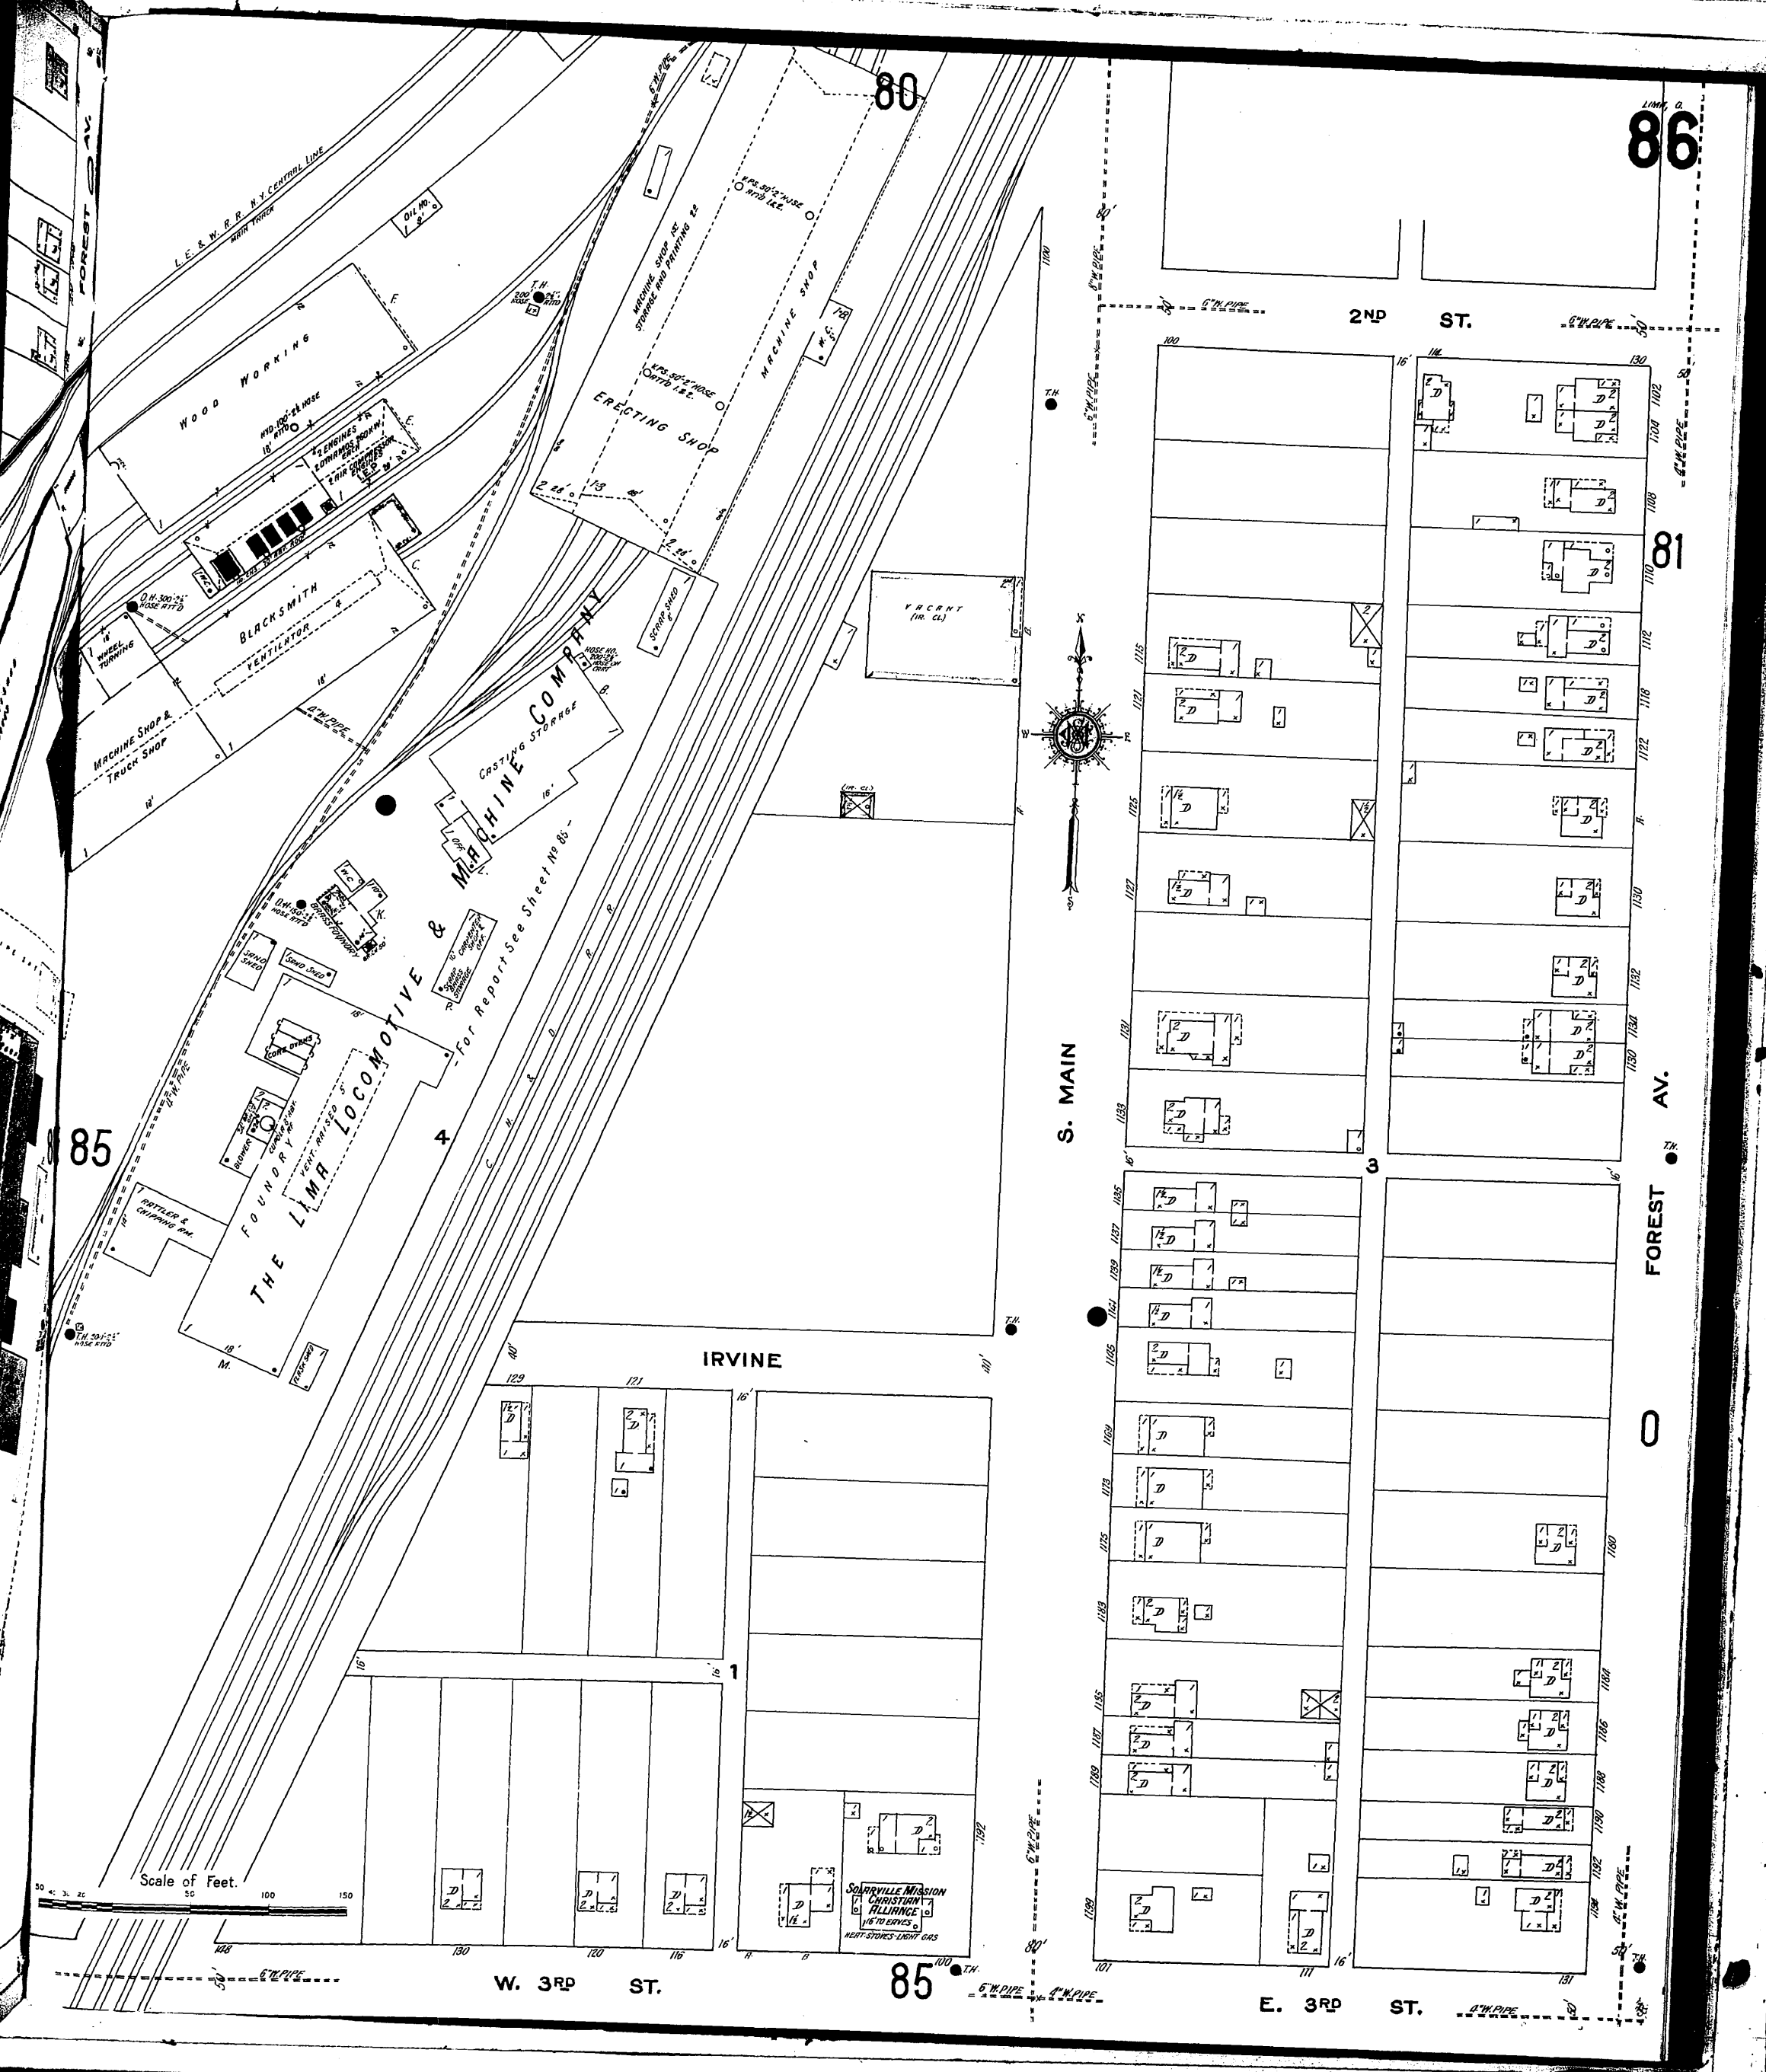
80
86
81
85
85
0
1
3
4
2ND ST.
IRVINE
W. 3RD ST.
E. 3RD ST.
S. MAIN
FOREST AV.
FOREST AV.
L.E. & W. R. R. N.Y. CENTRAL LINE
MAIN TRACK
WOOD WORKING
BLACKSMITH
VENTILATOR
MACHINE SHOP & TRUCK SHOP
ERECTING SHOP
MACHINE SHOP
MACHINE SHOP 1st STORIES AND PAINTING 2d
CASTING STORAGE
THE LIMA LOCOMOTIVE & MACHINE COMPANY
FOUNDRY
VENT. RAISED 5'
CUPOLA 8' HGT.
BLOWER
CORE OVENS
RATTLER & CHIPPING RM.
SAND SHED
SCRAP SHED
VACANT (IR. CL.)
SOLARVILLE MISSION CHRISTIAN ALLIANCE
16' TO EAVES
HEAT-STOVES-LIGHT GAS
Scale of Feet.
50 40 30 20 10 0 50 100 150