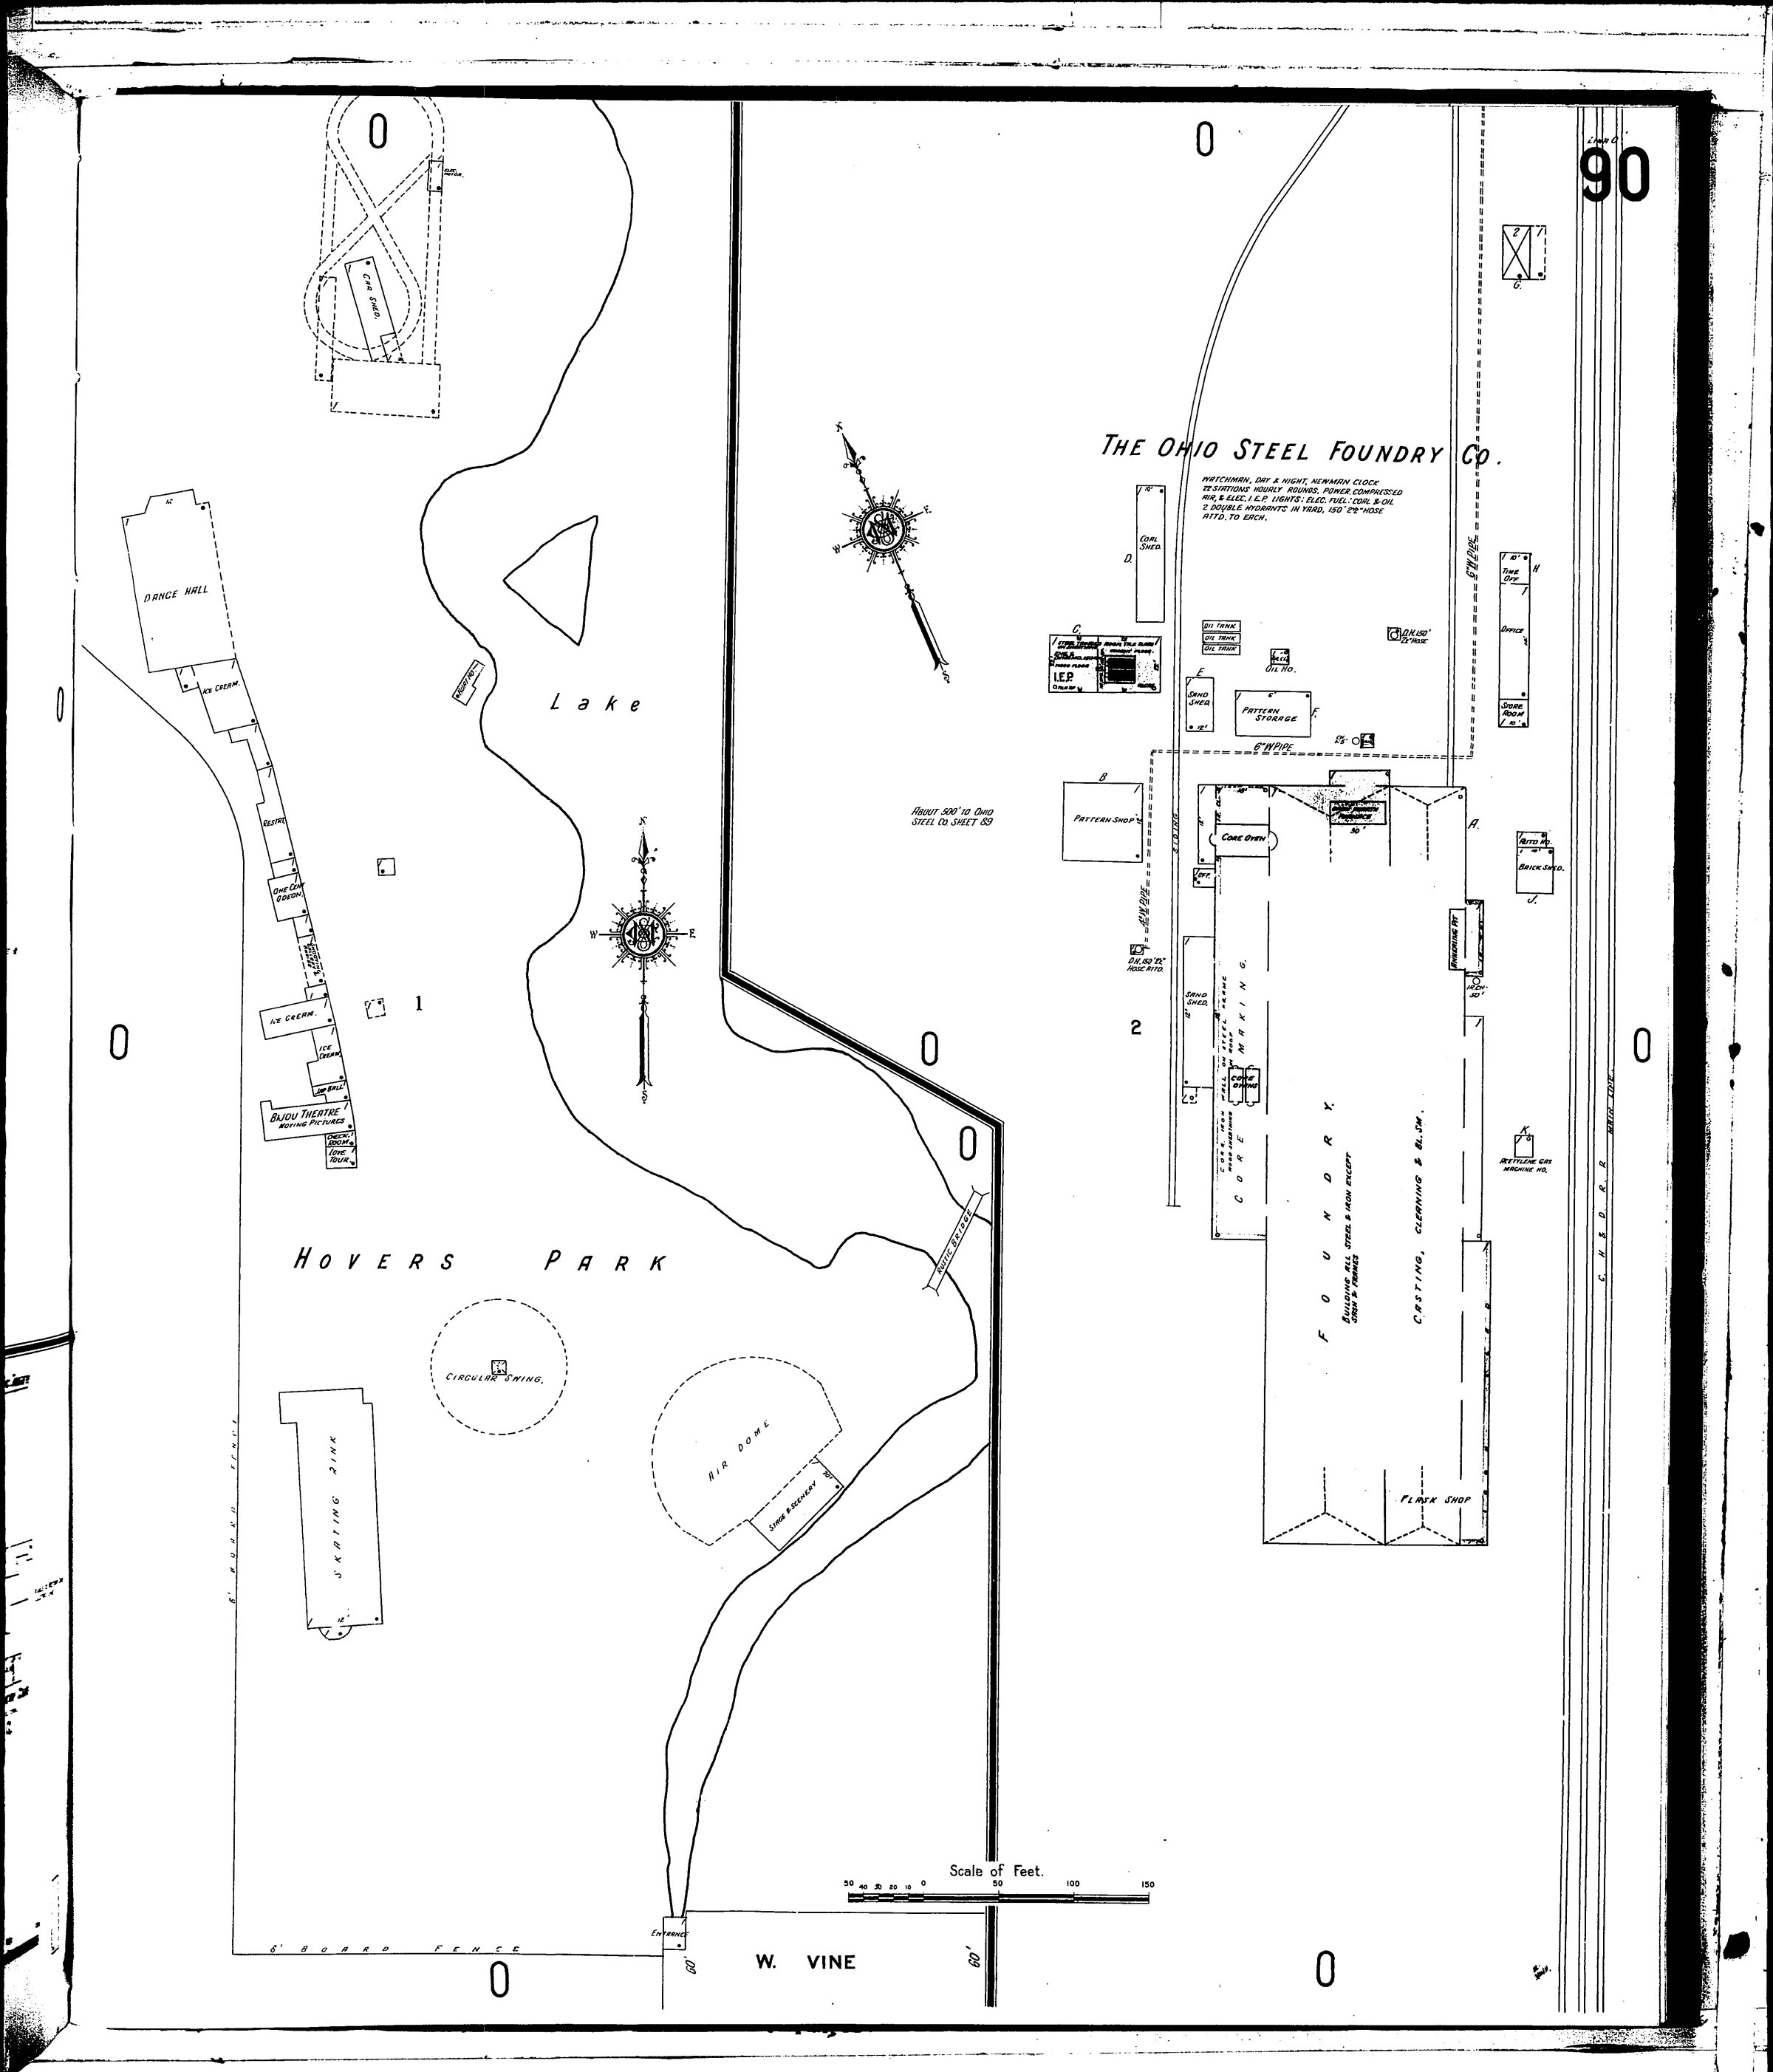
90
THE OHIO STEEL FOUNDRY CO.
WATCHMAN, DAY & NIGHT, NEWMAN CLOCK
22 STATIONS HOURLY ROUNDS. POWER, COMPRESSED
AIR, & ELEC. I.E.P. LIGHTS: ELEC. FUEL: COAL & OIL
2 DOUBLE HYDRANTS IN YARD, 150' 2½" HOSE
ATTD. TO EACH.
ABOUT 500' TO OHIO
STEEL CO. SHEET 89
CAR SHED.
DANCE HALL
ICE CREAM.
RESTRT.
ONE CENT ODEON.
ICE CREAM.
ICE CREAM
JAP BALL
BIJOU THEATRE
MOVING PICTURES
CHECK ROOM
LOVE TOUR
Lake
HOVERS PARK
CIRCULAR SWING.
AIR DOME
SHOE & SCENERY
SKATING RINK
RUSTIC BRIDGE
6' BOARD FENCE
ENTRANCE
W. VINE
60'
Scale of Feet.
50 40 30 20 10 0 50 100 150
CORAL SHED.
OIL TANK
OIL TANK
OIL TANK
OIL HO.
SAND SHED.
PATTERN STORAGE
6" W. PIPE
PATTERN SHOP
CORE OVEN
SAND SHED.
CORE MAKING
FOUNDRY.
BUILDING ALL STEEL & IRON EXCEPT GRATE & FRAMES
CASTING, CLEANING & BL. SM.
FLASK SHOP
TIME OFF
OFFICE
STORE ROOM
BRICK SHED.
ACETYLENE GAS MACHINE HO.
C. H. & D. R. R.
SIDING
4" W. PIPE
D.H. 150' 2½" HOSE RITD.
D.H. 150' 2½" HOSE
RITD HO.
FINISHING PIT
IRON-SO'
SHED
OFF.