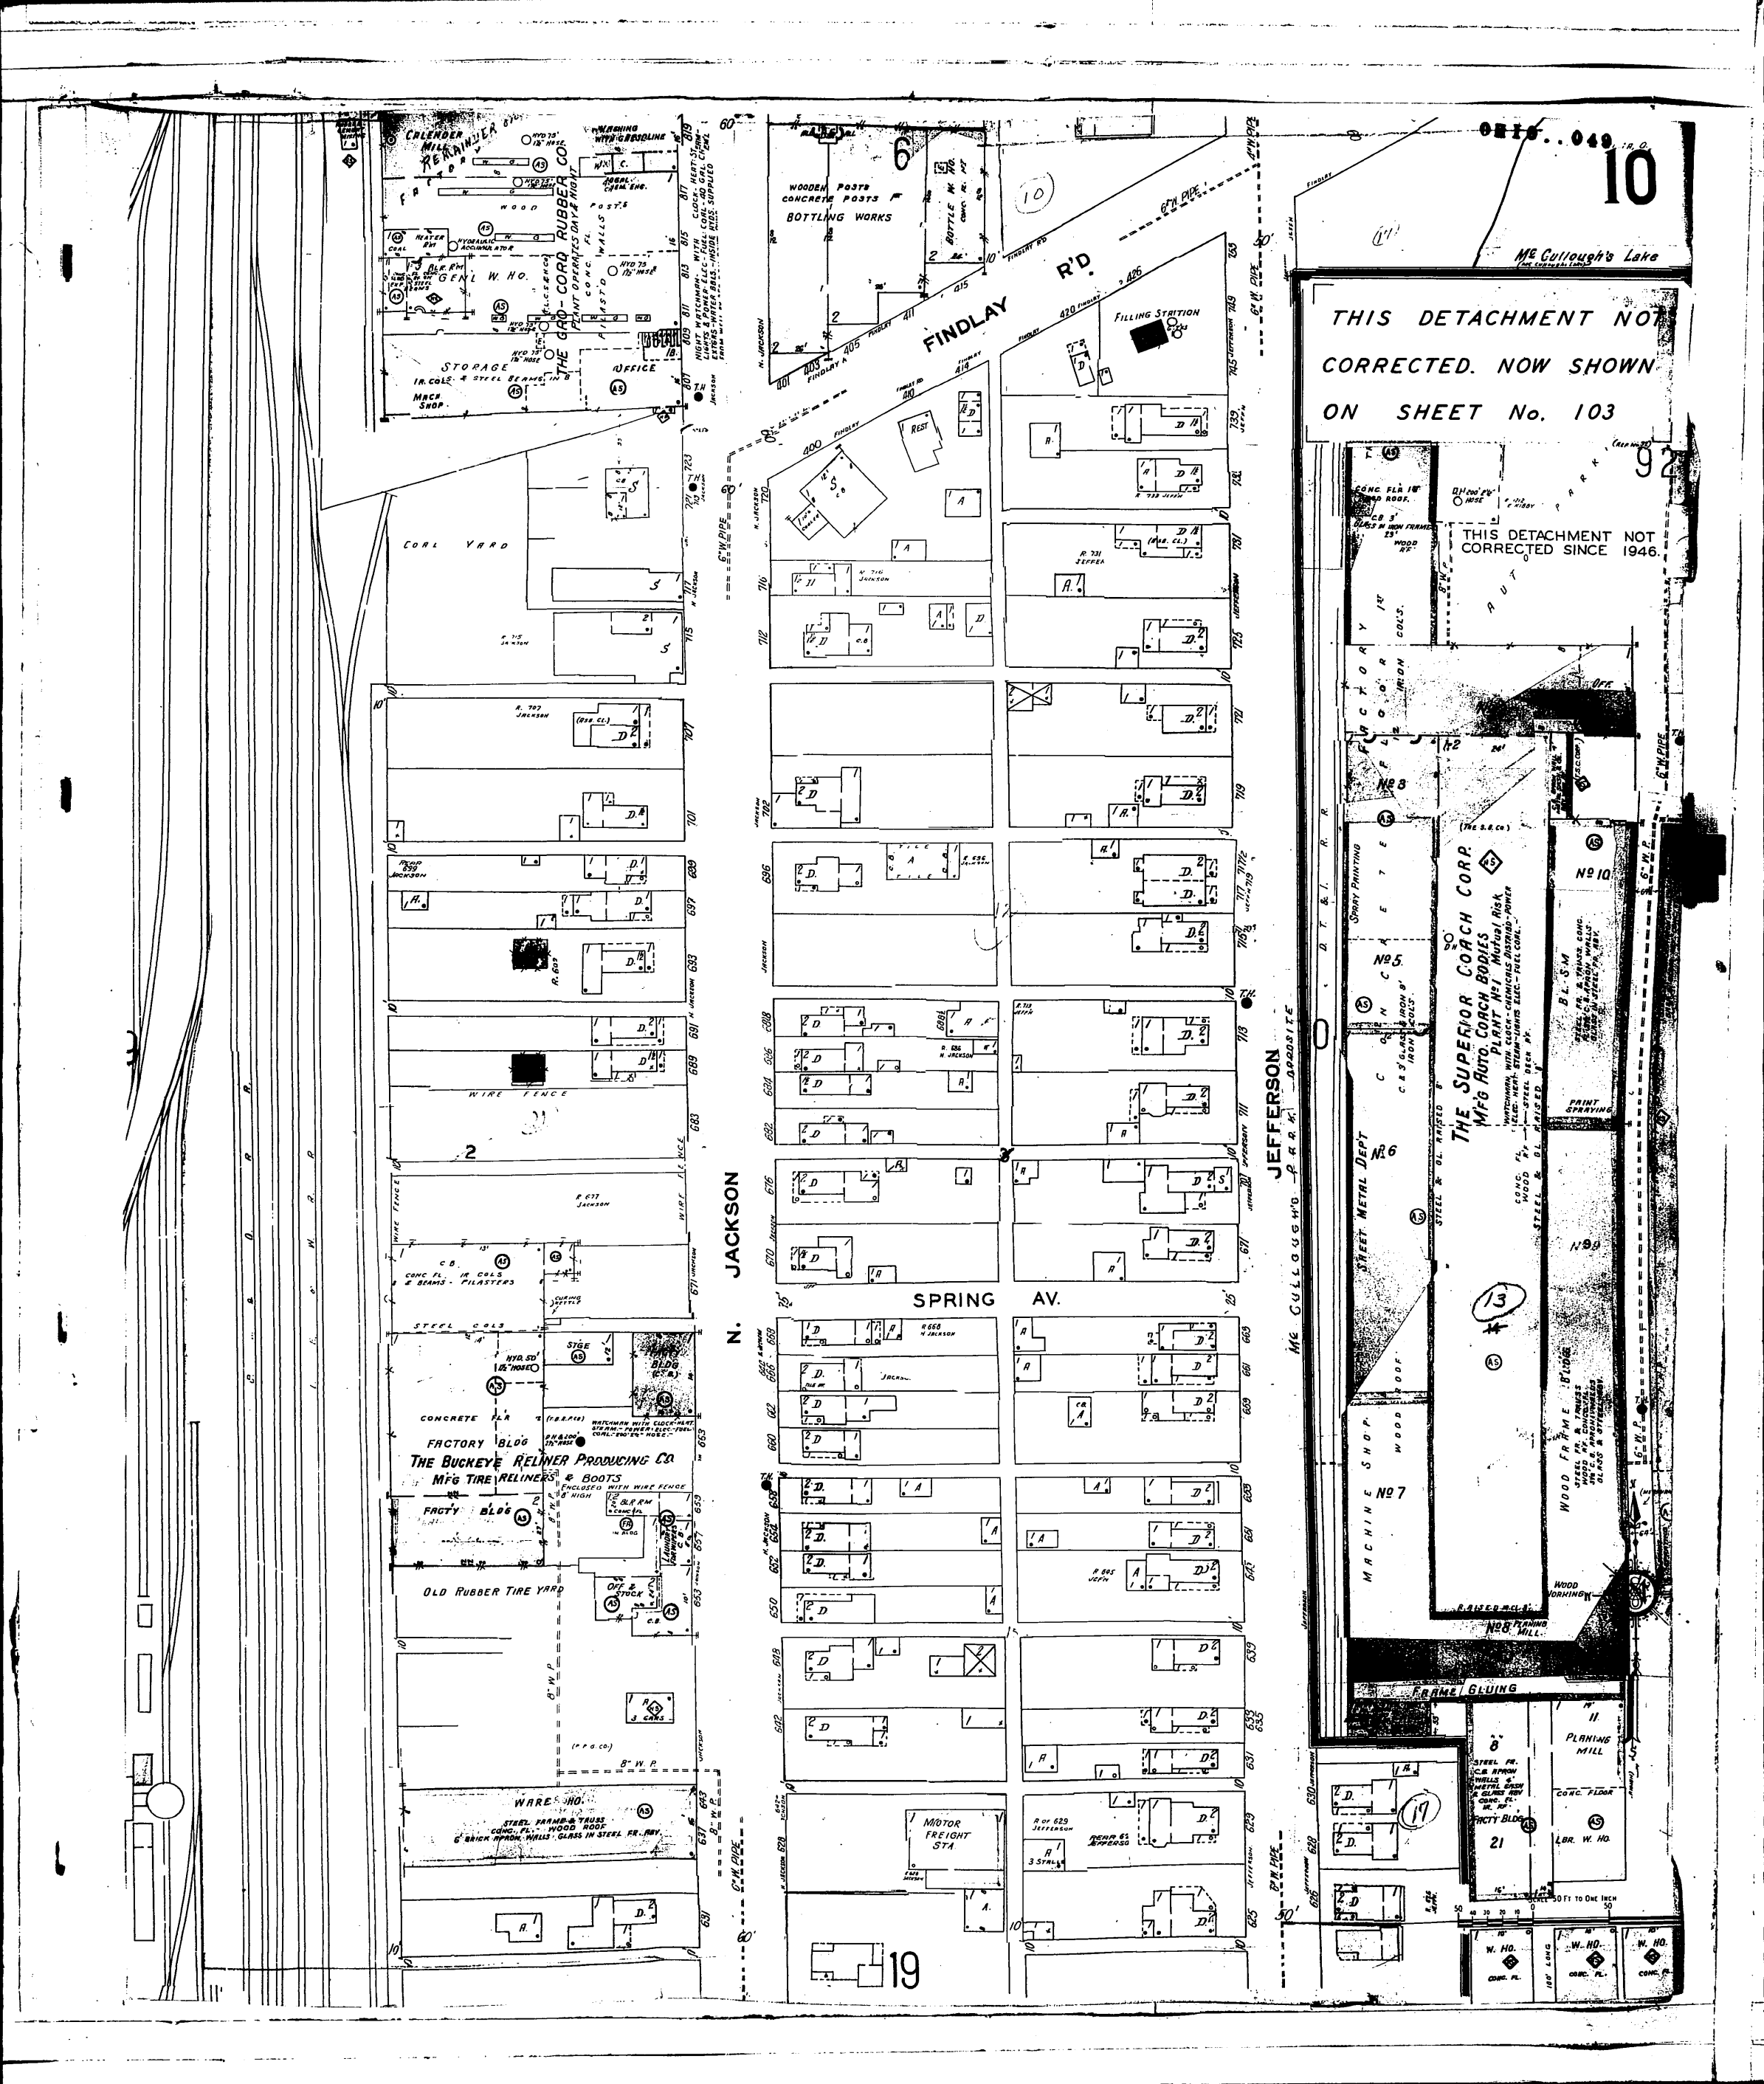
THE GRO-CORD RUBBER CO.
PLANT OPERATES DAY & NIGHT
CALENDER MILL
REFAINDER FACTORY
GEN'L W. HO.
STORAGE
OFFICE
MACH SHOP
COAL YARD
WIRE FENCE
FACTORY BLDG
THE BUCKEYE RELINER PRODUCING CO
MFG TIRE RELINERS & BOOTS
ENCLOSED WITH WIRE FENCE 8' HIGH
OLD RUBBER TIRE YARD
WARE HO.
STEEL FRAME & TRUSS
CONC. FL. WOOD ROOF
6" BRICK APRON WALLS. GLASS IN STEEL FR. REV.
WOODEN POSTS
CONCRETE POSTS
BOTTLING WORKS
FINDLAY RD.
FILLING STATION
REST
N. JACKSON
SPRING AV.
MOTOR FREIGHT STA.
19
JEFFERSON
McCULLOUGH'S LAKE
THIS DETACHMENT NOT CORRECTED. NOW SHOWN ON SHEET No. 103
THIS DETACHMENT NOT CORRECTED SINCE 1946.
THE SUPERIOR COACH CORP.
MFG AUTO. COACH BODIES
PLANT No. 1 Mutual Risk
No. 3
No. 5
No. 6
No. 7
No. 8 PLANING MILL
No. 10
FRAME GLUING
PLANING MILL
CONC. FLOOR
LBR. W. HO.
W. HO.
SCALE 50 FT TO ONE INCH