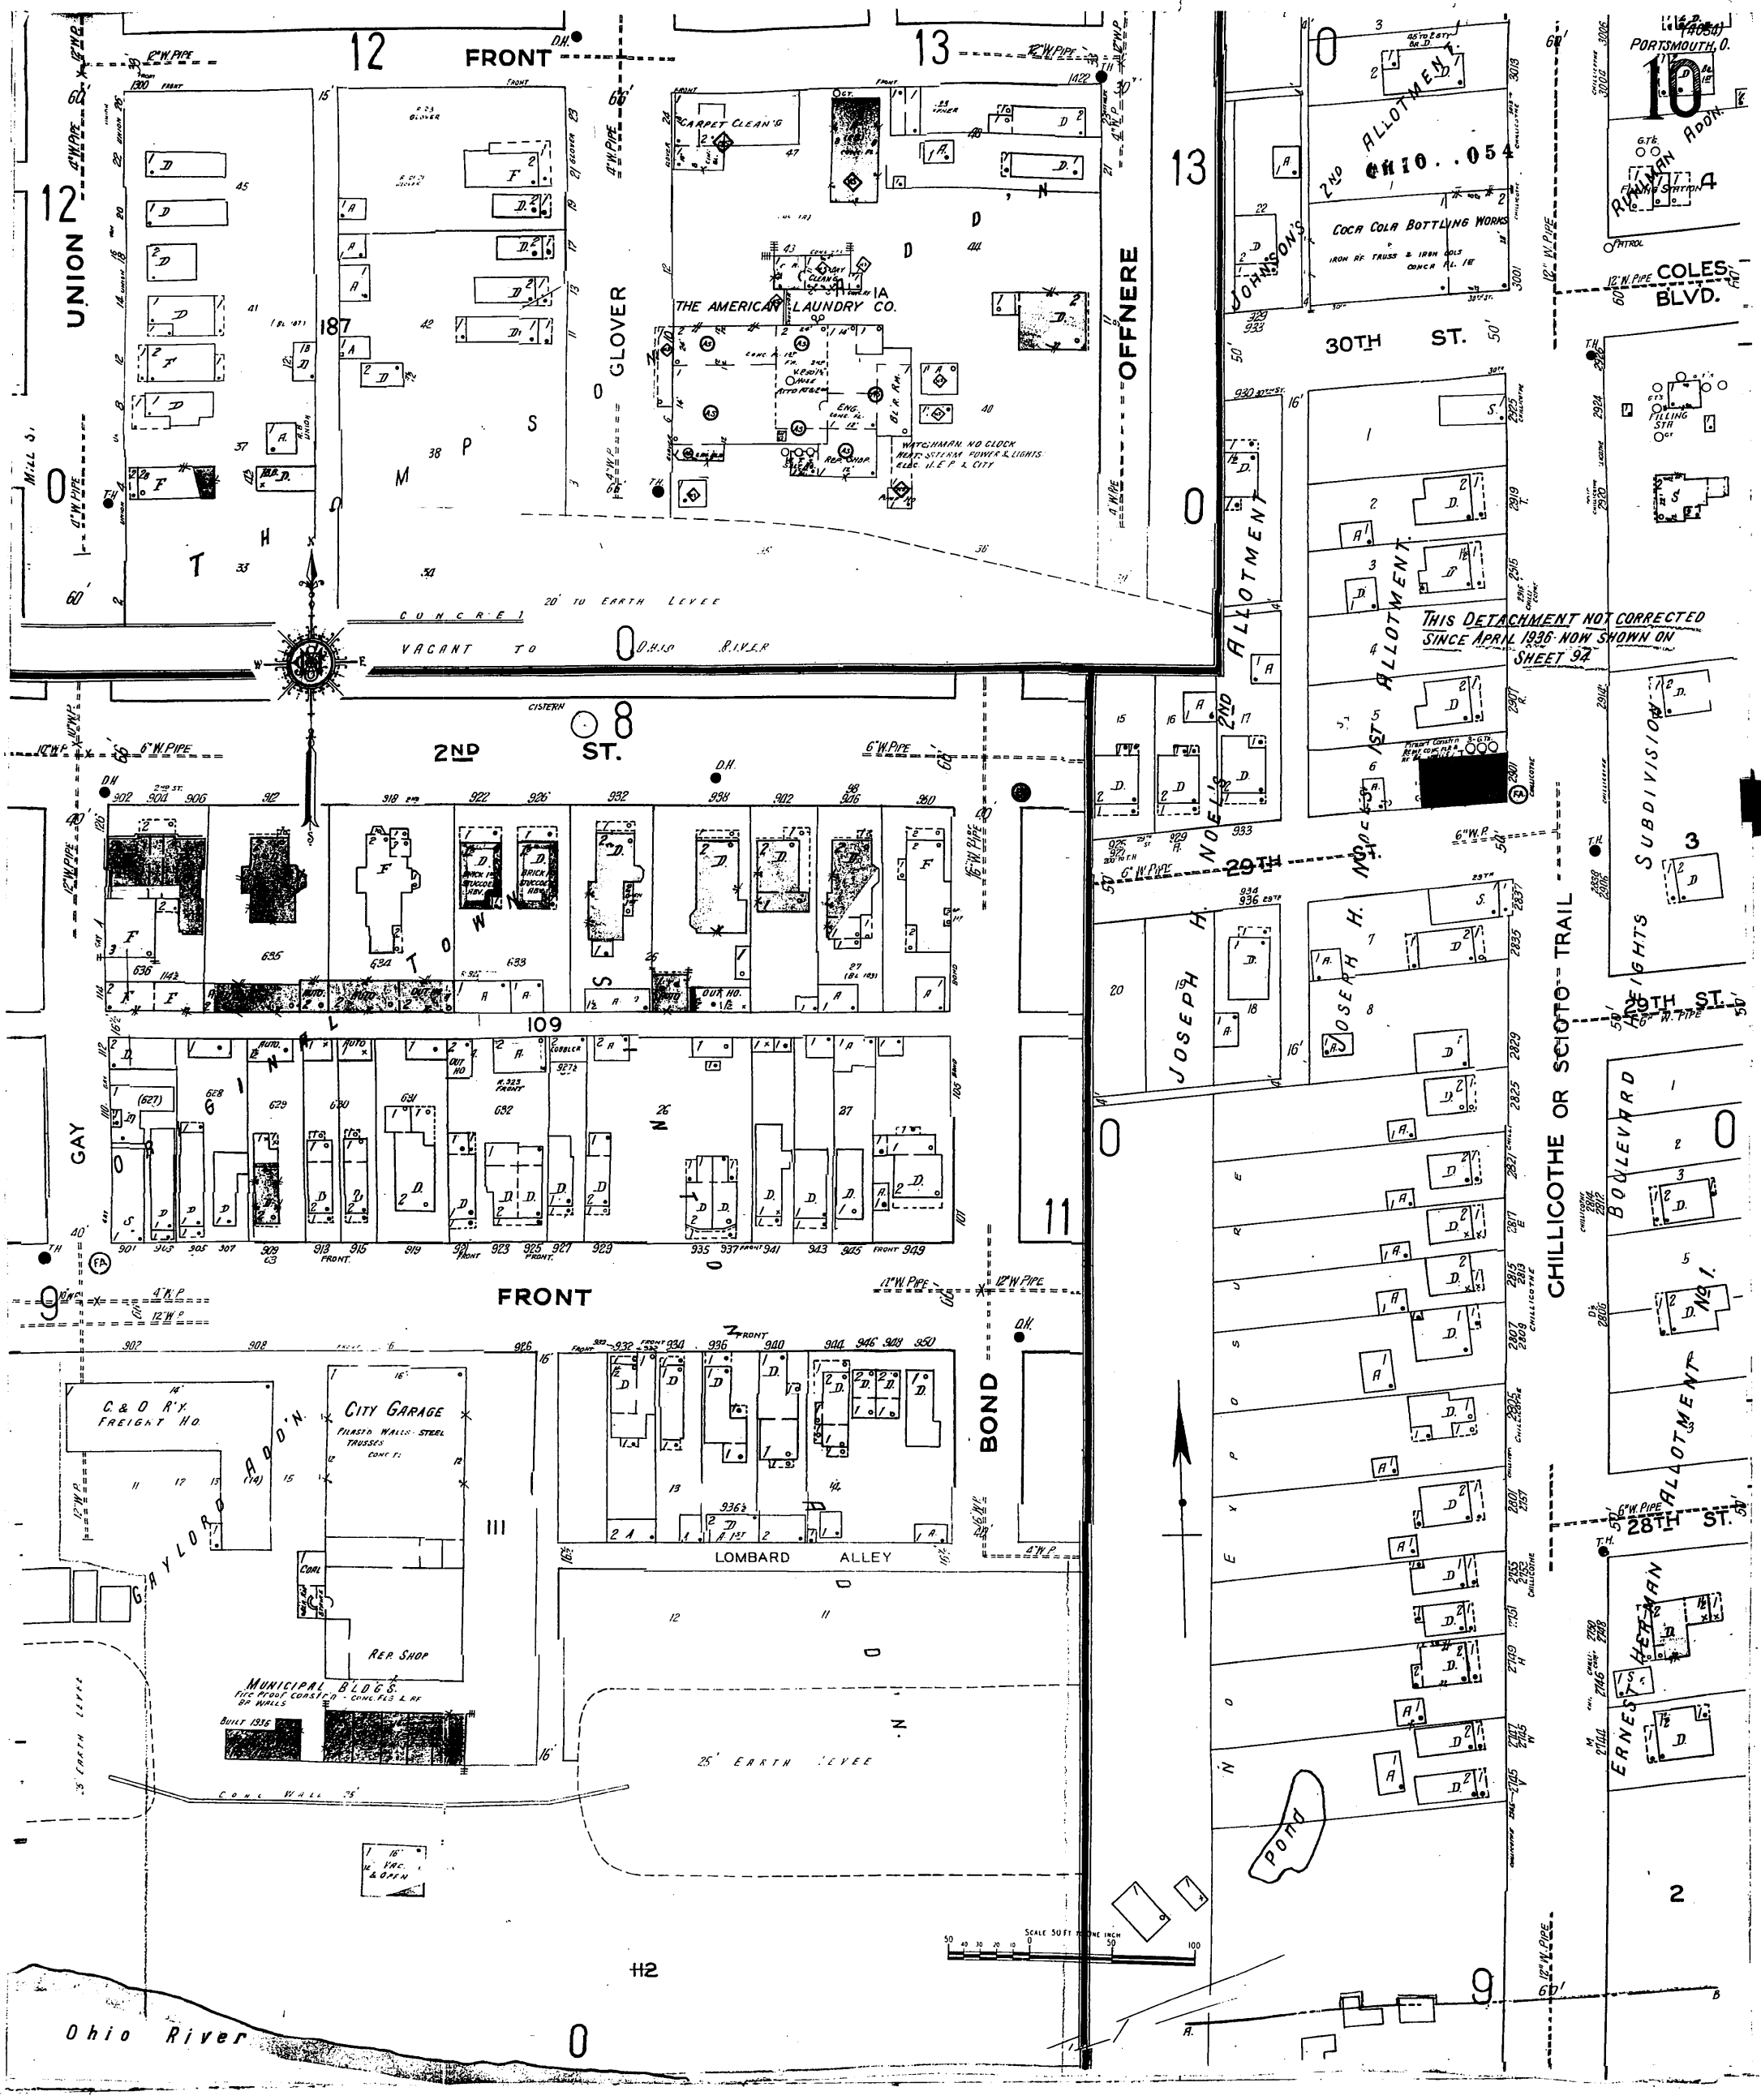

FRONT
UNION
GLOVER
OFFNERE
THE AMERICAN LAUNDRY CO.
CARPET CLEAN'G
WATCHMAN NO CLOCK
HEAT: STEAM POWER & LIGHTS
ELEC. H.E.P. & CITY
20' TO EARTH LEVEE
CONCRETE
VACANT TO OHIO RIVER
CISTERN
2ND ST.
GAY
BOND
C. & O. R'Y. FREIGHT HO.
GAYLORD ADD'N.
CITY GARAGE
PILASTR WALLS - STEEL TRUSSES
REP. SHOP
MUNICIPAL BLDGS.
BUILT 1936
LOMBARD ALLEY
25' EARTH LEVEE
CONC. WALL 25'
Ohio River
JOHNSON'S 2ND ALLOTMENT
COCA COLA BOTTLING WORKS
30TH ST.
PORTSMOUTH, O.
RUHLMAN ADDN.
COLES BLVD.
THIS DETACHMENT NOT CORRECTED SINCE APRIL 1936 NOW SHOWN ON SHEET 94
NOEL'S 2ND ALLOTMENT
NOEL'S 1ST ALLOTMENT
29TH ST.
JOSEPH H. NOEL'S
JOSEPH H. NOEL'S
CHILLICOTHE OR SCIOTO TRAIL
HEIGHTS SUBDIVISION
BOULEVARD
28TH ST.
ERNEST HERMAN ALLOTMENT No. 1
Pond
SCALE 50 FT TO ONE INCH